OFFICE BUILDING
CONSTRUCTION DOCUMENTS

125 STOAKLEY RD, PRINCE FREDERICK, MD 20678
ELIZABETH MCGRAIL

DESCRIPTION OF WORK

THE WORK CONSISTS OF THE CONSTRUCTION OF A NEW 3-STORY OFFICE BUILDING OF 21,391 GSF. EXTERIOR LOAD BEARING WALLS ARE BRICK VENEER ON METAL STUD SUPPORTED BY CONCRETE FOUNDATION. FENESTRATION CONSISTS OF ALUMINUM STOREFRONT SYSTEMS. ENTRANCES ARE COVERED BY A METAL CANOPY. THE ROOF IS A MEMBRANE SYSTEM WITH ASPHALT SHINGLES AROUND THE PERIMETER OF THE BUILDING. INTERIOR WALLS CONSISTS OF GYPSUM BOARD OVER LIGHT GAUGE METAL STUDS. VERTICAL PENETRATIONS ARE CMU.

OWNER

PROF. DANIEL RUCK
AACC CALT BUILDING, 101 COLLEGE PKWY, ARNOLD, MD 21012
DRRUCK@AACC.EDU

LIST OF DRAWINGS

ARCHITECTURAL DRAWINGS

SHEET NUMBER	SHEET NAME	FIRST ISSUE	CURRENT REVISION	CURRENT REV DATE
A100	SITE PLAN	09/30/25		
A101	FIRST FLOOR PLAN	09/30/25		
A102	SECOND FLOOR PLAN	09/30/25		
A103	THIRD FLOOR PLAN	09/30/25		
A104	ROOF PLAN	09/30/25		
A200	EXTERIOR ELEVATIONS	10/30/25		
A300	BUILDING SECTIONS	10/30/25		
A301	WALL SECTIONS	10/30/25		
A400	ENLARGED PLAN	10/30/25		
A401	FURNITURE PLAN	10/30/25		
A402	ENLARGED REFLECTED CEILING PLAN	10/30/25		
A403	ENLARGED DETAILS	12/04/25		
A600	DOOR SCHEDULE	11/25/25		
A601	FINISH SCHEDULE	12/05/25		
CS-1	COVER SHEET	09/30/25		
CS-2	GENERAL INFORMATION	09/30/25		

SITE INFORMATION

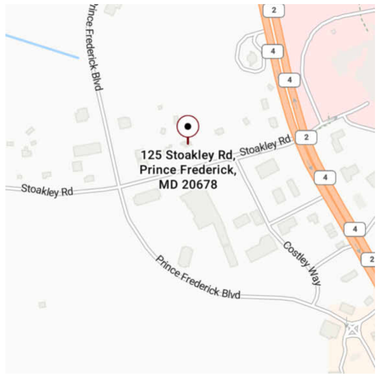

VICINITY MAP

TRUE NORTH
PLAN NORTH

ANNE ARUNDEL COMMUNITY COLLEGE

2025 FALL
CONSTRUCTION
DOCUMENTATION
ACH240-400

Project Schedule

#	Date	Revision

FINAL SUBMISSION

12/5/25

Client:
PROF. RUCK

Location:
125 Stoakley Rd
Prince Frederick, MD 20678

Project:
OFFICE BUILDING

COVER SHEET

Drawn by:
MCGRAIL

Date:
12/5/25

CS-1

TYPICAL DETAILS

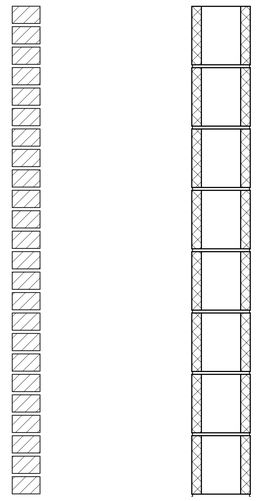

MODULAR BRICK

8" CMU

SPECIALTY LINE w/ TEXT

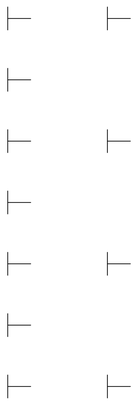

MASONRY TIES @ 16" & 8" O.C.

METAL ROOF DECK 1.5 WR 22

Masonry Ties - 3", 4", 5"

2-inch Stone Veneer Section

AISC Angle Shapes-Section

AISC Channel Shapes-Section

Bond Beams-Single-Section

Break Line

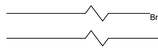

Break Line_Double

Brick Standard Running Section

Brick Standard Soldier & Plan

C Studs-Section

C Studs-Side

Channel Studs-Section

CMU-2 Core-Section

Door Shoe With Integral Drip-Section

Double Rabbet Door Frames-Section

Furring Hat Channels-Section

Gypsum Wallboard-Section

Gypsum Sheathing-Section

Lap Siding

Nominal Cut Lumber-Section

Pan_Head_Screw_8600

Parametric_Screw_12876

Plywood-Section

Rigid Insulation-Section

Roof - Walking Pad

Roof Decking-Section

Threshold-Saddle-Section

ABBREVIATIONS

A.C.T.	ACOUSTICAL CEILING TILE	FD	FLOOR DRAIN	N.T.S.	NOT TO SCALE
A.F.F.	ABOVE FINISH FLOOR	FDN.	FOUNDATION	O.D.	OUTSIDE DIAMETER
ALT.	ALTERNATE	F.L.	FLOW LINE	O.R.D.	OVERFLOW ROOF DRAIN
APPROX.	APPROXIMATE	FLR.	FLOOR	OH.	OVERHEAD
ALUM.	ALUMINUM	FURR	FURRING	OPP.	OPPOSITE
A.B.	ANCHOR BOLT	FTG.	FOOTING	O.C.	ON CENTER
ACOUST.	ACOUSTICAL	FIN.	FINISH(ED)	OPN'G	OPENING
ASPH.	ASPHALT	F.R.T.	FIRE RESISTANT TREATED	PLAS. LAM.	PLASTIC LAMINATE
BLK'G	BLOCKING	GA.	GAUGE	PL.	PLATE
BD.	BOARD	GALV.	GALVANIZED	PLYWD.	PLYWOOD
BLDG.	BUILDING	GD.	GUTTER DRAIN	PR.	PAIR
BM.	BEAM	GL.	GLASS	RAD.	RADIUS
BOT.	BOTTOM	GYP.	GYPSUM	REQ'D	REQUIRED
CONTR.	CONTRACTOR	GRD.	GRADE	REINF.	REINFORCED
CLG.	CEILING	G.W.B.	GYPSUM WALL BOARD	RFSIL.	REFRIGERANT
CONC.	CONCRETE	HDWD	HARDWOOD	RM.	ROOM
CONT.	CONTINUOUS	H.	HIGH	R.O.	SPRAY APPLIED FIRE RESISTIVE
C.J.	CONTROL JOINT	HT.	HEIGHT	SFRM.	MATL.
COL.	COLUMN	HC.	HOLLOW CORE	STL.	STEEL
C.M.	CONSTRUCTION MANAGER	HORIZ.	HORIZONTAL	SUSP. CLG.	SUSPENDED CEILING
CMU	CONCRETE MASONRY UNITS	H.M.	HOLLOW METAL	SIM.	SIMILAR
CLR.	CLEAR	H.P.	HIGH POINT	SPEC'S.	SPECIFICATIONS
CTR.	CENTER	I.D.C.	INSIDE DIMENSION CLEAR	SQ.	SQUARE
D.	DEEP	I.D.	INSIDE DIAMETER	STD.	STANDARD
DN.	DOWN	INSUL.	INSULATION	STRUCT.	STRUCTURAL
DIA.	DIAMETER	INT.	INTERIOR	T.O.M.	TOP OF MASONRY
DWG.	DRAWING	JT.	JOINT	T.O.S.	TOP OF STEEL
DS.	DOWNSPOUT	JAN.	JANITOR	TYP.	TYPICAL
DR.	DOOR	L.	LONG	U.O.N.	UNLESS OTHERWISE NOTED
DTL/DET.	EXTERIOR	LAM.	LAMINATE	V.C.T.	VINYL COMPOSITION TILE
EIFS	INSULATION FINISHING SYSTEM	LAV.	LAVATORY	V.I.F.	VERIFY IN FIELD
E.W.C.	ELECTRIC WATER COOLER	L.P.	LOW POINT	W.	WIDE
EXIST.	EXISTING	MAX.	MAXIMUM	W/	WITH
EXP.	EXPANSION	MTL.	METAL	WD.	WOOD
ELEC.	ELECTRICAL	MIN.	MINIMUM		
EQUIP.	EQUIPMENT	MECH.	MECHANICAL		
EA.	EACH	MISC.	MISCELLANEOUS		
ELEV.	ELEVATION	MTD.	MOUNTED		
EQ.	EQUAL	M.O.	MASONRY OPENING		
		N.I.C.	NOT IN CONTRACT		
		NO.	NUMBER		

DRAWING SYMBOLS

ROOM NAME
RM #
ROOM NAME & NUMBER

0
WALL TYPE

0
REVISION NUMBER

000
DOOR TYPE

000
MATERIAL

00
GLAZING / WINDOW TYPE

GL-X
GLASS TYPE

ACT-X
HEIGHT
CEILING MATERIAL AND HEIGHT

AREA
X,XXX SF
AREA NAME AND VALUE

A
EQUIPMENT / ACCESSORIES

NORTH ARROW

00
GRID BUBBLE-FACE OF CMU

00
GRID BUBBLE- INTERIOR COLUMN LINE

XX
KEYNOTE

T
TEMPERED GLASS

℄
CENTERLINE SYMBOL

CONTRL JOINT SYMBOL

FLOOR NAME
EL. 0'-0"
FLOOR ELEVATION

SECT NO SHT NO
ELEV
L OR R
DIR

INTERIOR ELEVATIONS

DET
SHT
EXTERIOR ELEVATION

DET
SHT
DETAIL REFERENCE

DET
SHT
SECTION REFERENCE

ANNE ARUNDEL COMMUNITY COLLEGE

2025 FALL CONSTRUCTION DOCUMENTATION ACH240-400

Project Schedule

#	Date	Revision

FINAL SUBMISSION

12/5/25

Client:
PROF. RUCK

Location:
125 Stoakley Rd
Prince Frederick, MD 20678

Project:
OFFICE BUILDING

GENERAL INFORMATION

Drawn by: MCGRAIL

Date: 12/5/25

CS-2

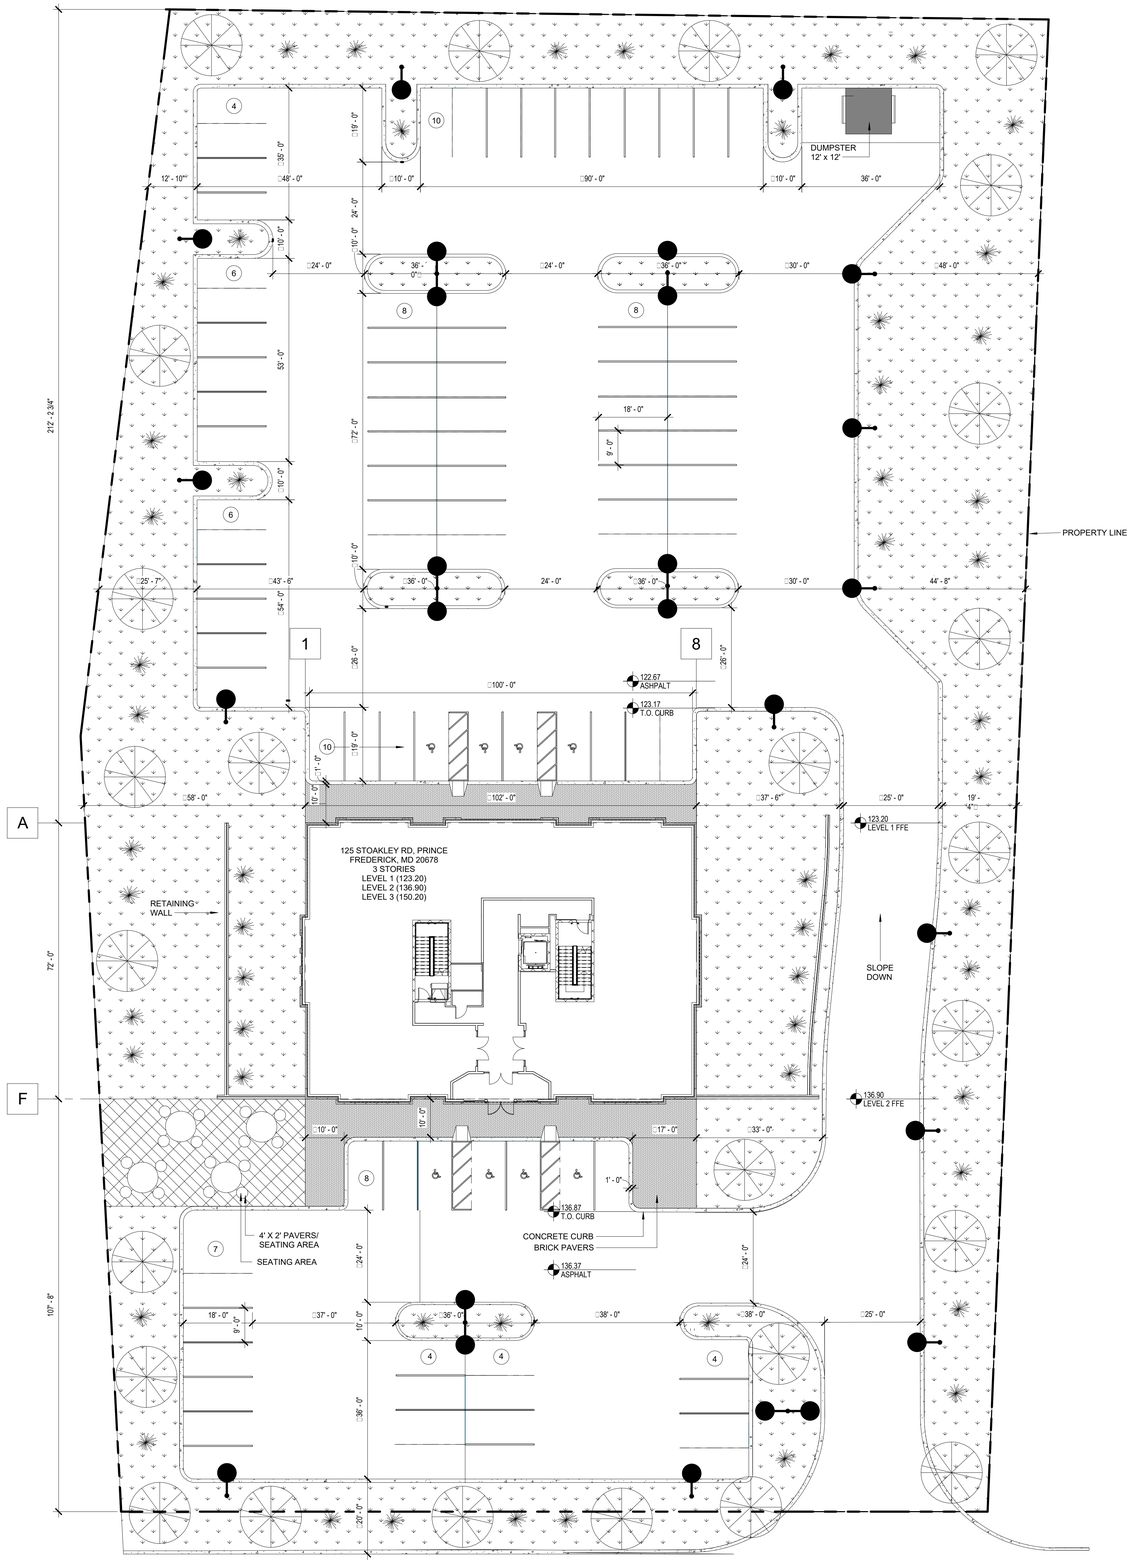

1 SITE PLAN
1/16" = 1'-0"

ANNE ARUNDEL COMMUNITY COLLEGE

2025 FALL CONSTRUCTION DOCUMENTATION ACH240-400

Project Schedule

#	Date	Revision

FINAL SUBMISSION

12/5/25

Client:
PROF. RUCK

Location:
125 Stoakley Rd
Prince Frederick, MD 20678

Project:
OFFICE BUILDING

SITE PLAN

Drawn by: MCGRAIL

Date: 12/5/25

A100

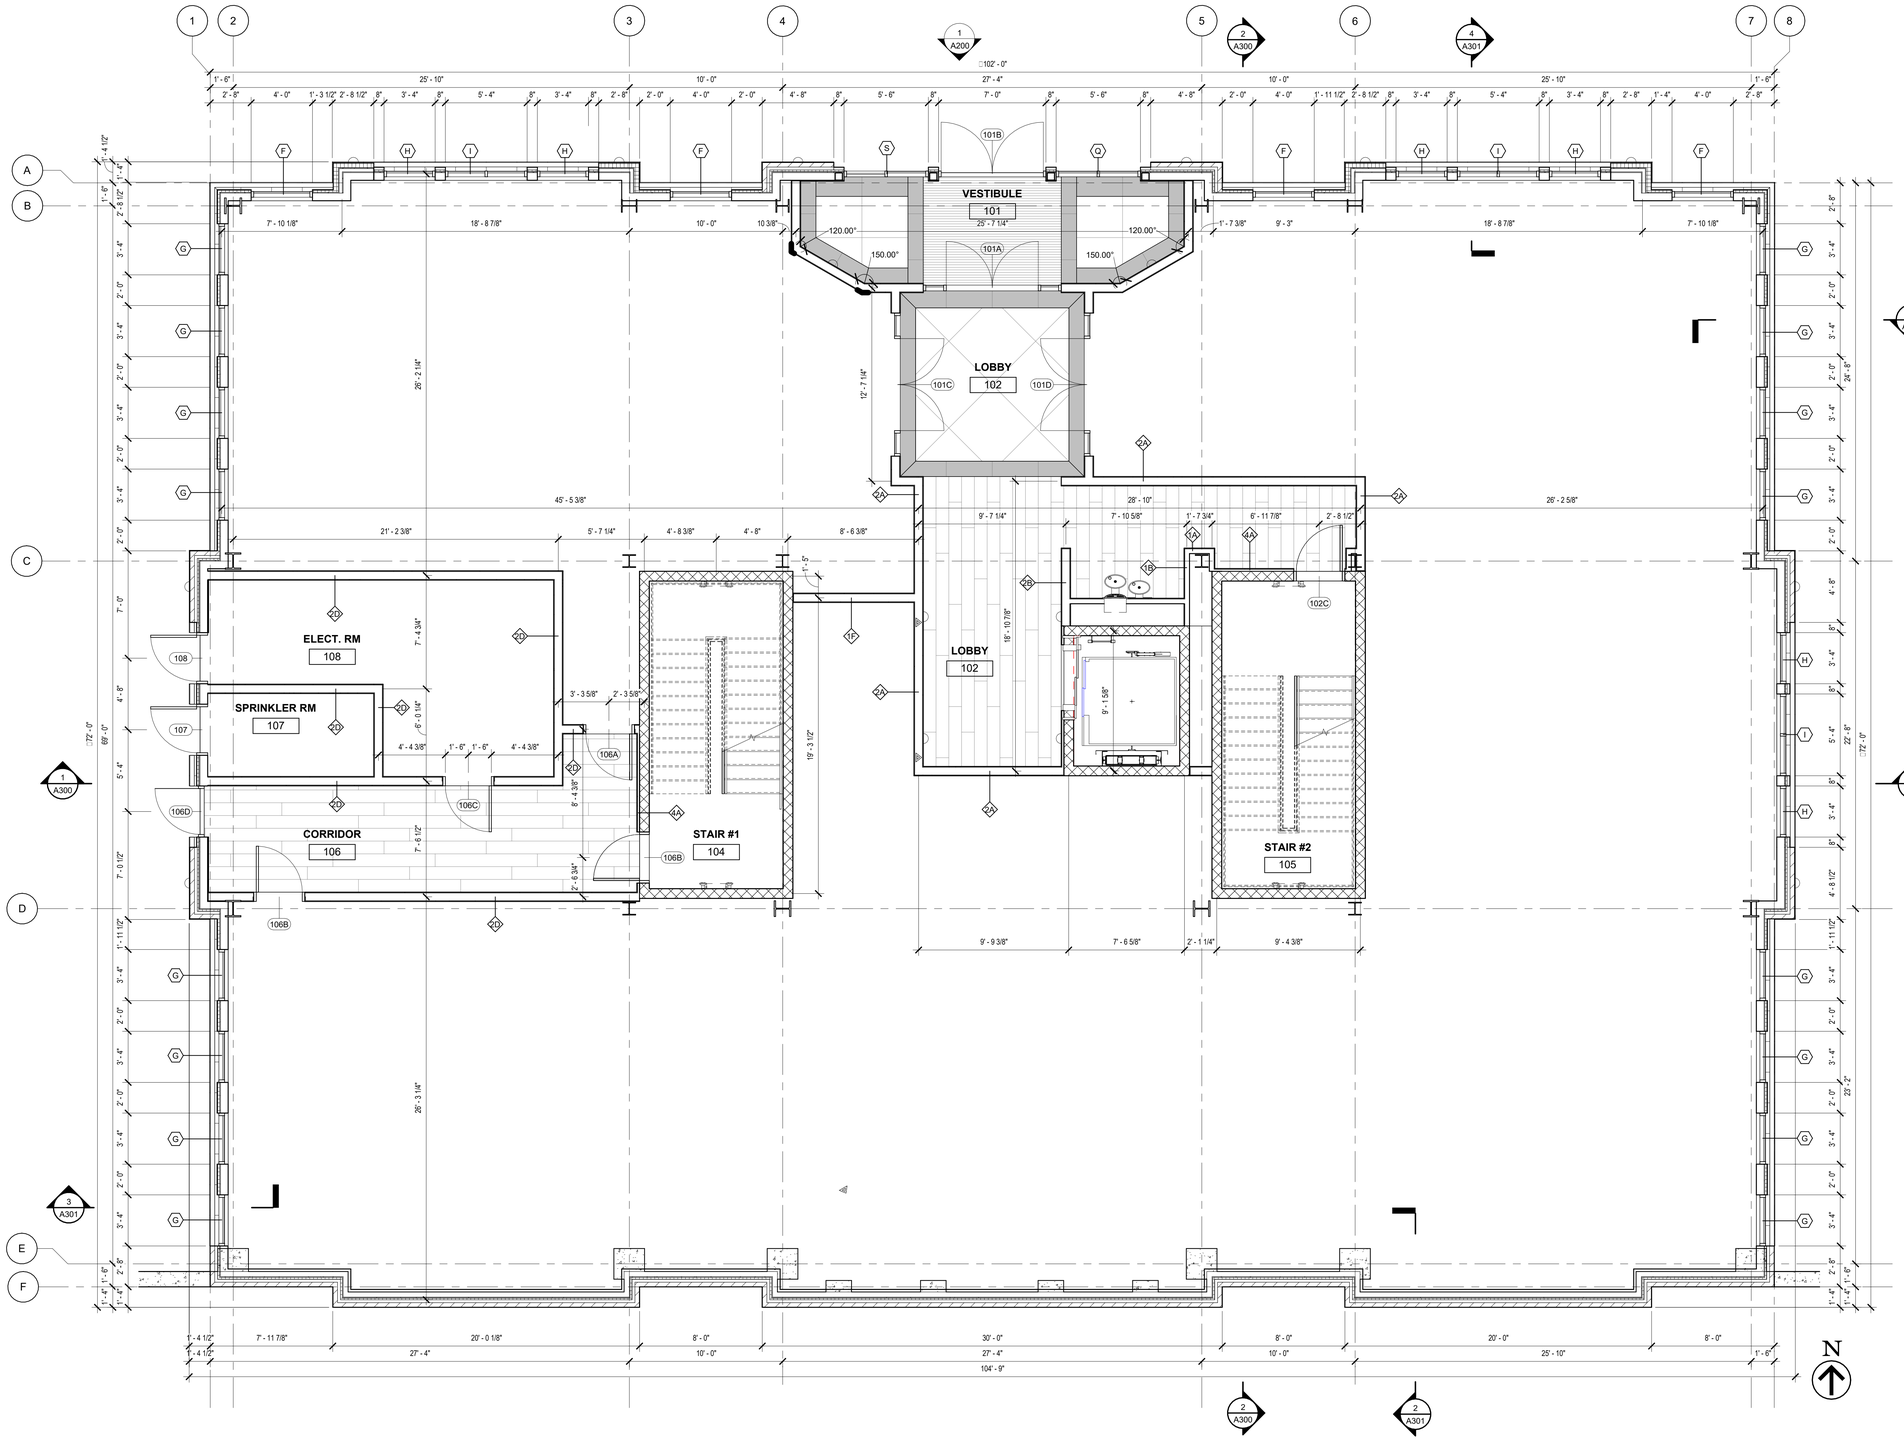

1 LEVEL 1
1/4" = 1'-0"

ANNE ARUNDEL COMMUNITY COLLEGE

2025 FALL CONSTRUCTION DOCUMENTATION ACH240-400

Project Schedule

#	Date	Revision

FINAL SUBMISSION

12/5/25

Client:
PROF. RUCK

Location:
125 Stoakley Rd
Prince Frederick, MD 20678

Project:
OFFICE BUILDING

FIRST FLOOR PLAN

Drawn by: MCGRAIL

Date: 12/5/25

A101

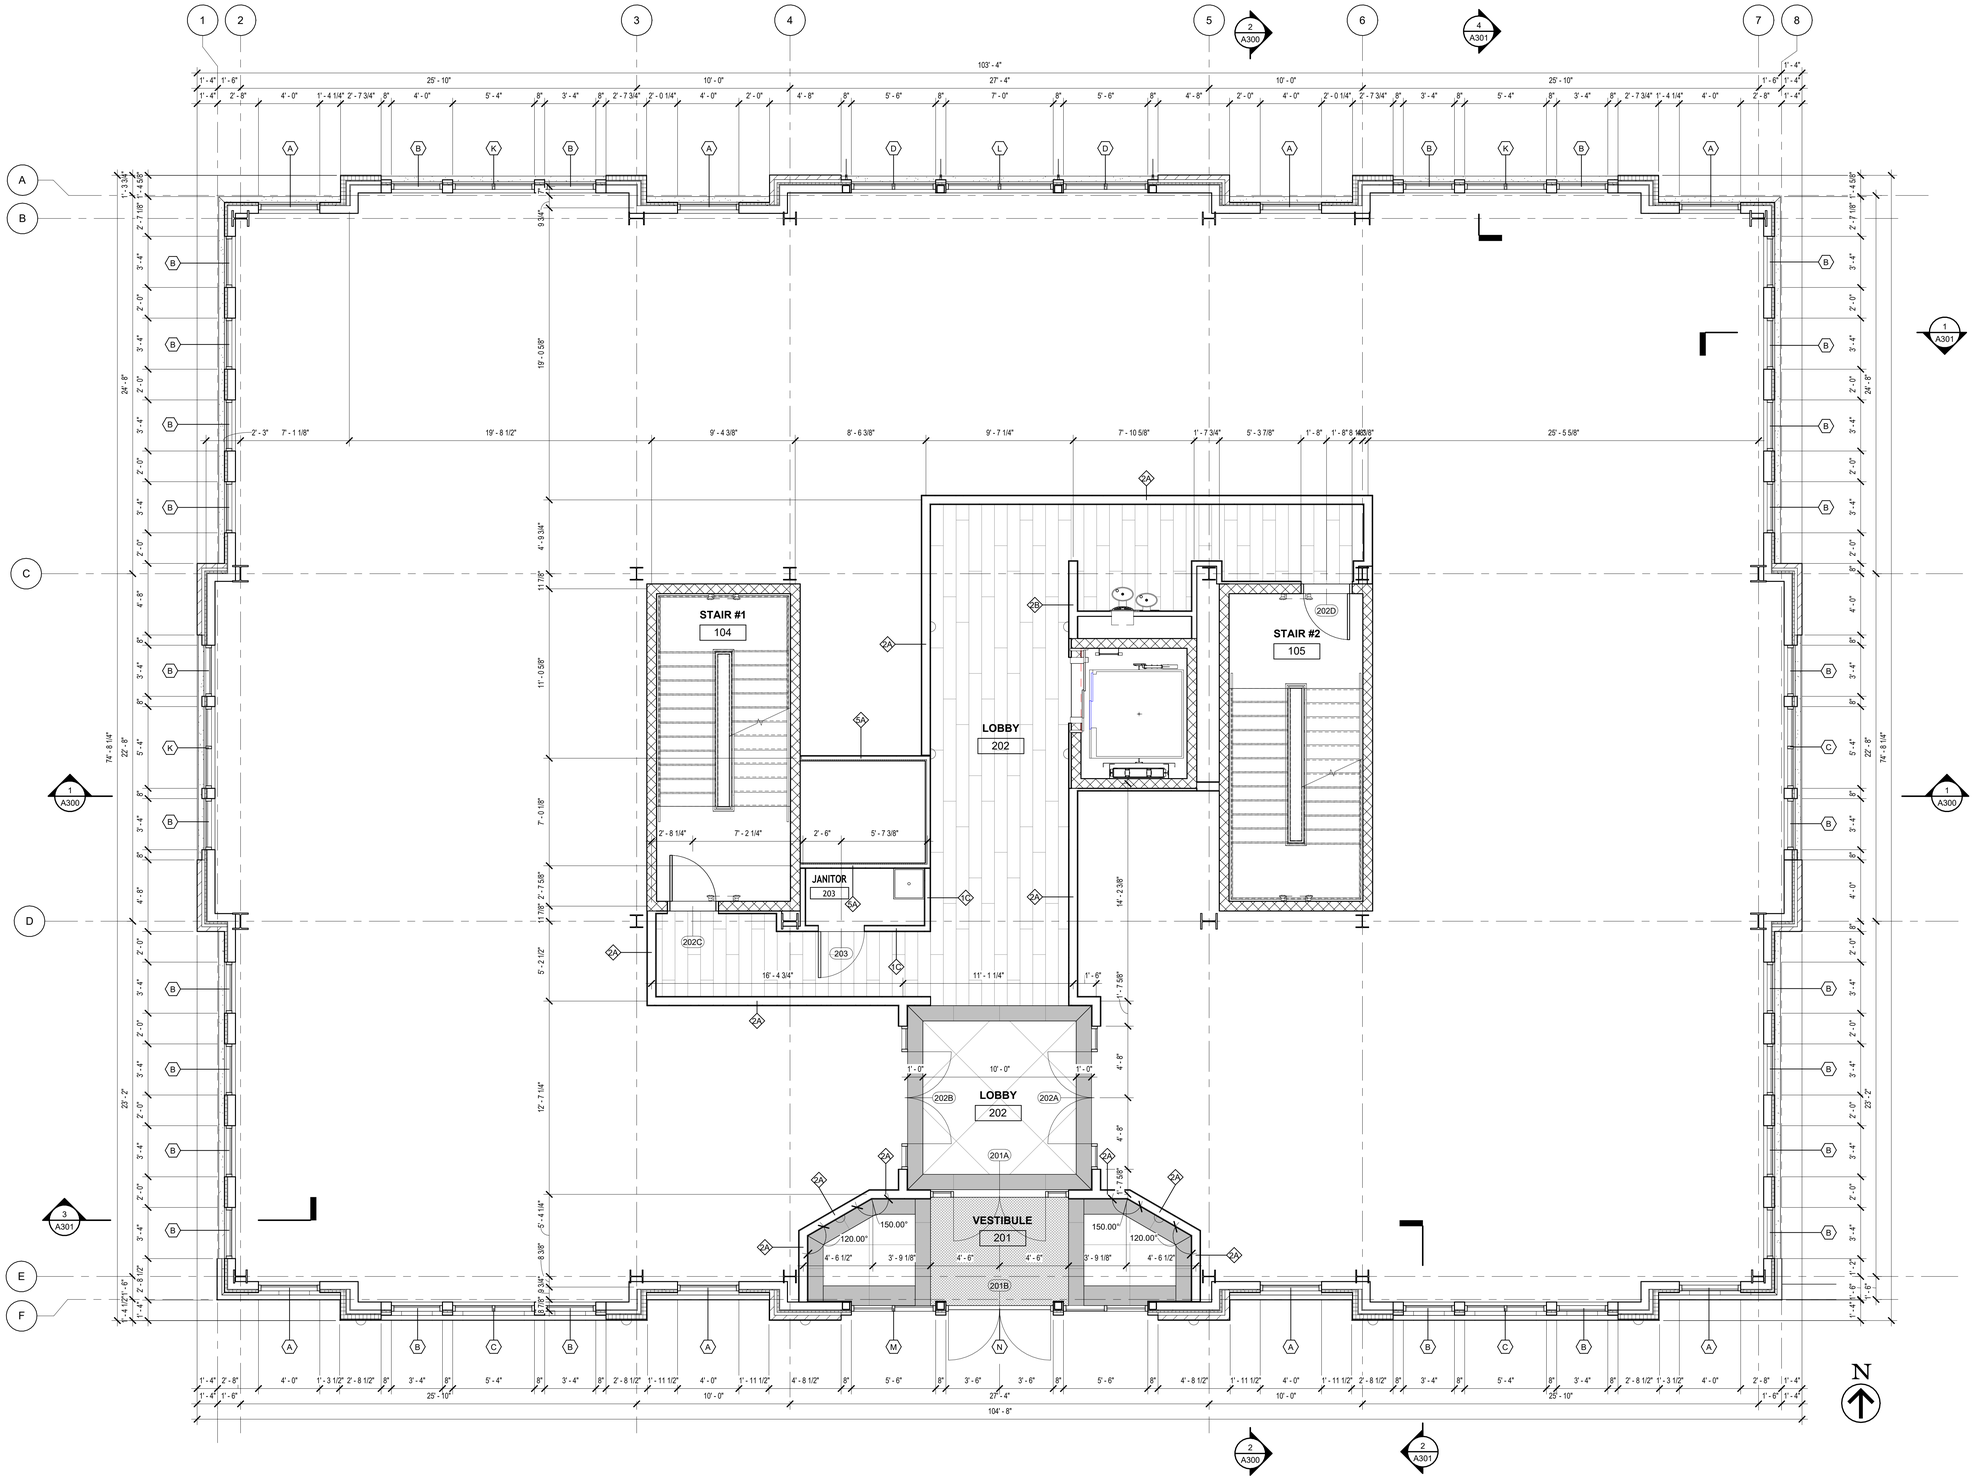

1 LEVEL 2
1/4" = 1'-0"

ANNE ARUNDEL COMMUNITY COLLEGE

2025 FALL CONSTRUCTION DOCUMENTATION ACH240-400

Project Schedule

#	Date	Revision

FINAL SUBMISSION

12/5/25

Client: PROF. RUCK

Location: 125 Stoakley Rd
Prince Frederick, MD 20678

Project: OFFICE BUILDING

SECOND FLOOR PLAN

Drawn by: MCGRAIL

Date: 12/5/25

A102

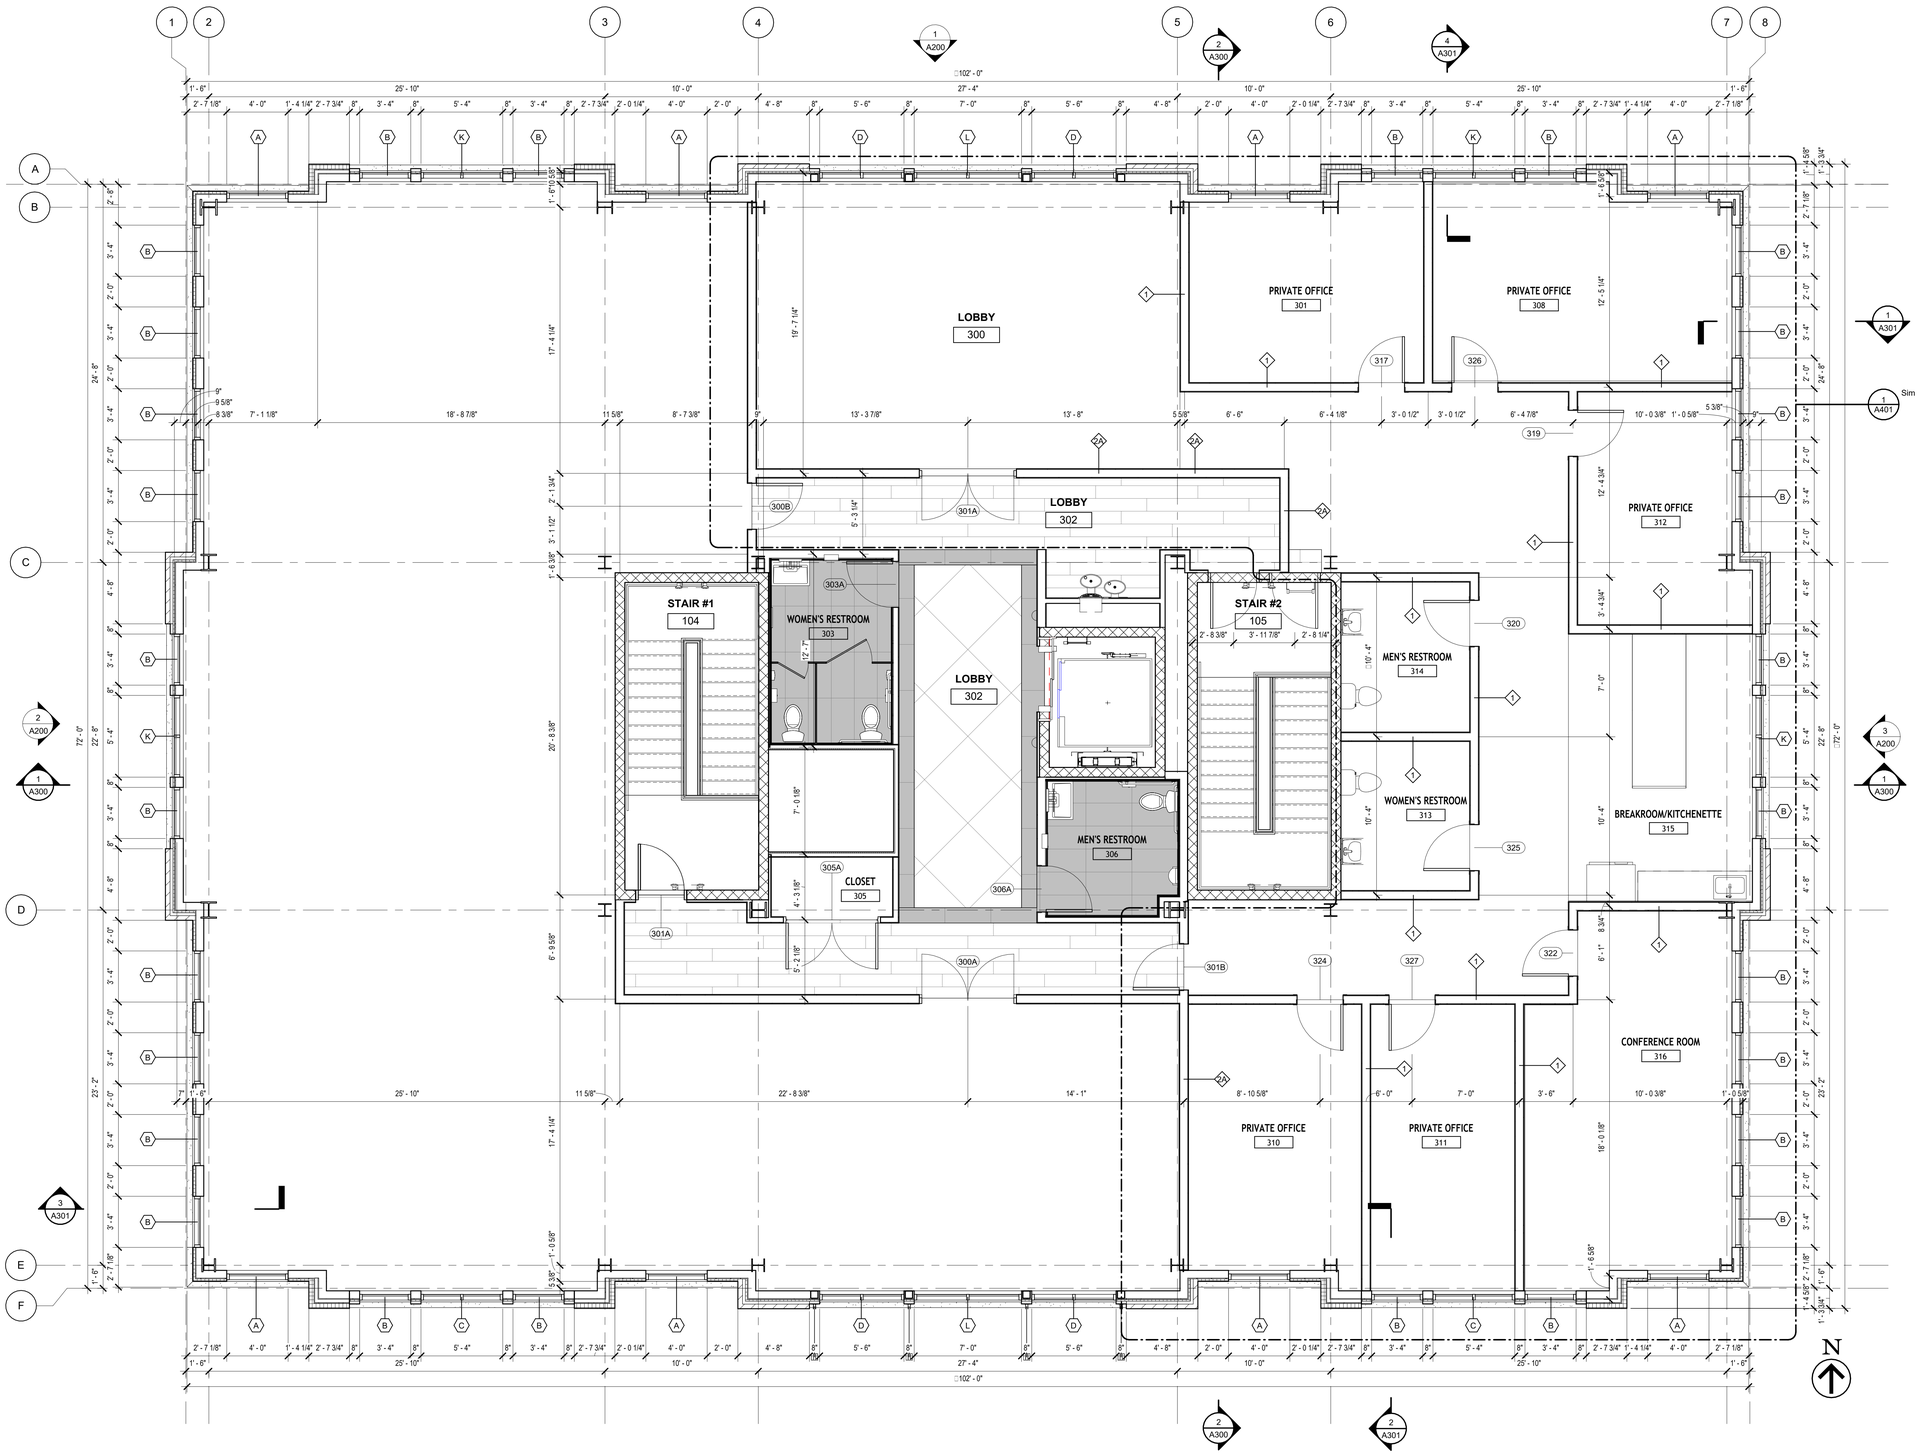

1 THIRD FLOOR PLAN
1/4" = 1'-0"

ANNE ARUNDEL COMMUNITY COLLEGE

2025 FALL CONSTRUCTION DOCUMENTATION ACH240-400

Project Schedule

#	Date	Revision

FINAL SUBMISSION

12/5/25

Client:
PROF. RUCK

Location:
125 Stoakley Rd
Prince Frederick, MD 20678

Project:
OFFICE BUILDING

THIRD FLOOR PLAN

Drawn by: MCGRAIL

Date: 12/5/25

A103

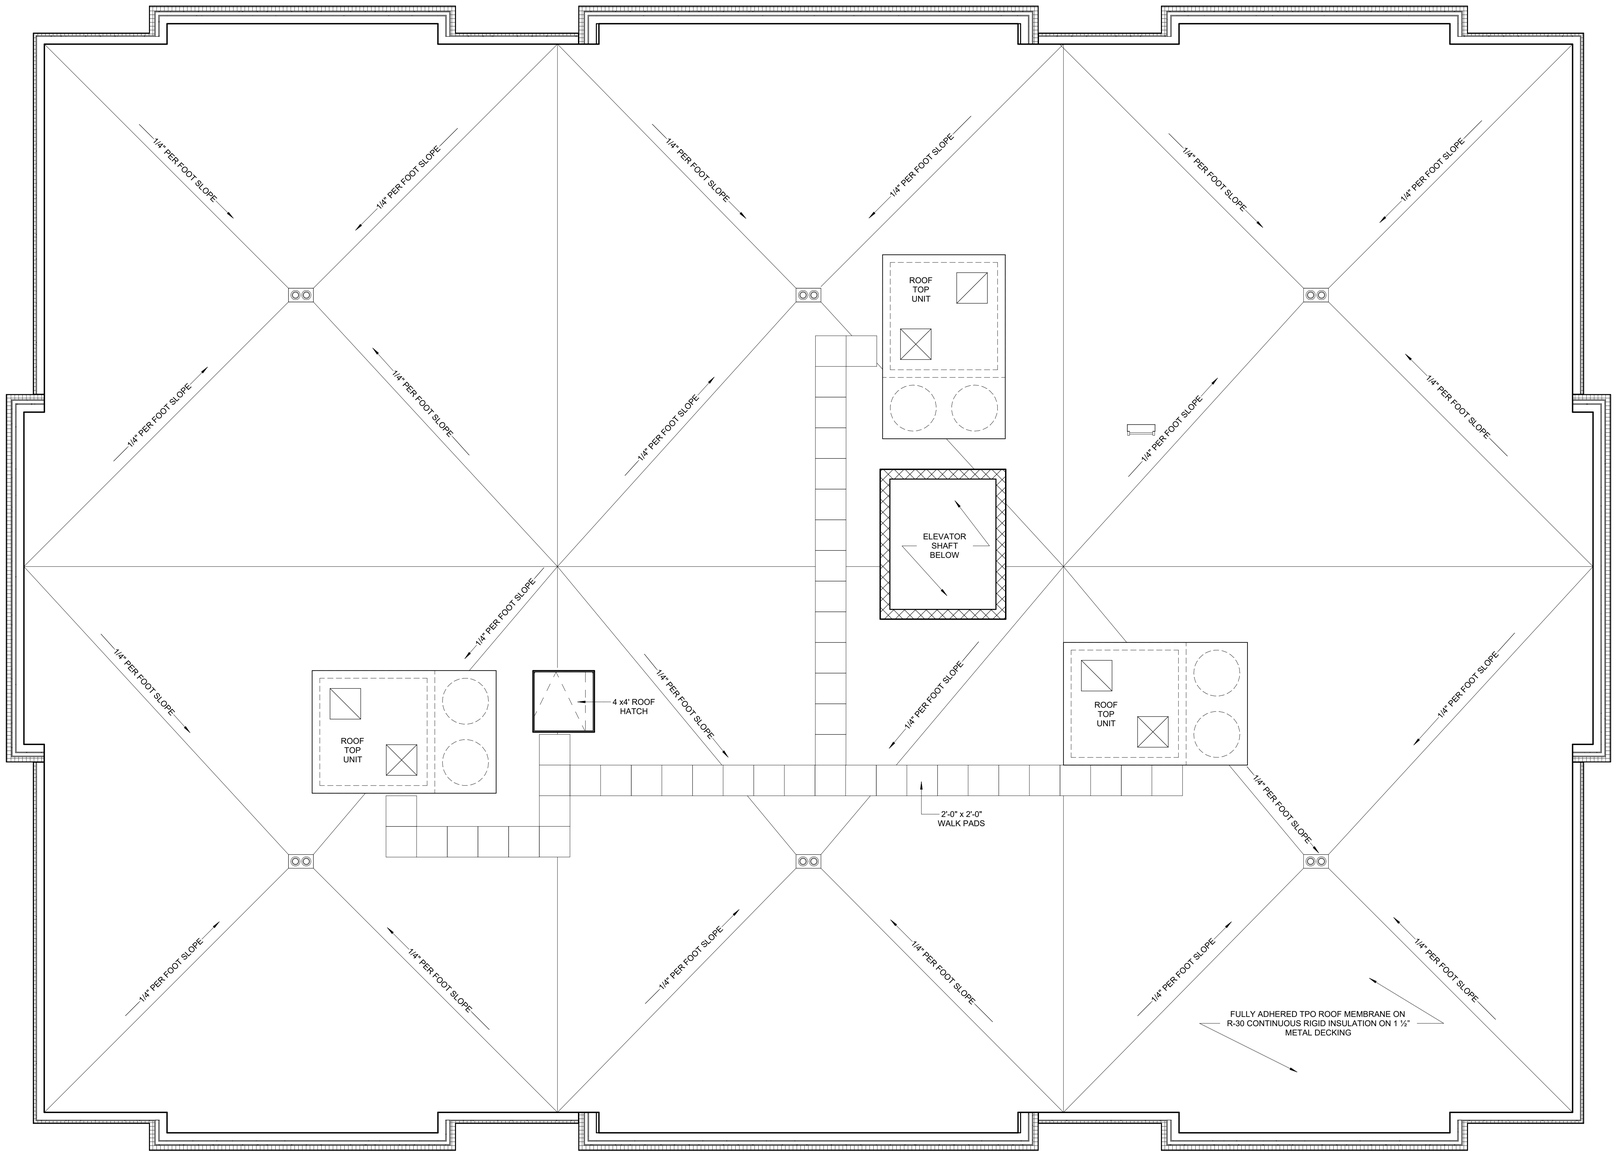

1 ROOF PLAN
1/4" = 1'-0"

ANNE ARUNDEL COMMUNITY COLLEGE

2025 FALL CONSTRUCTION DOCUMENTATION ACH240-400

Project Schedule

#	Date	Revision

FINAL SUBMISSION

12/5/25

Client:
PROF. RUCK

Location:
125 Stoakley Rd
Prince Frederick, MD 20678

Project:
OFFICE BUILDING

ROOF PLAN

Drawn by: MCGRAIL

Date: 12/5/25

A104

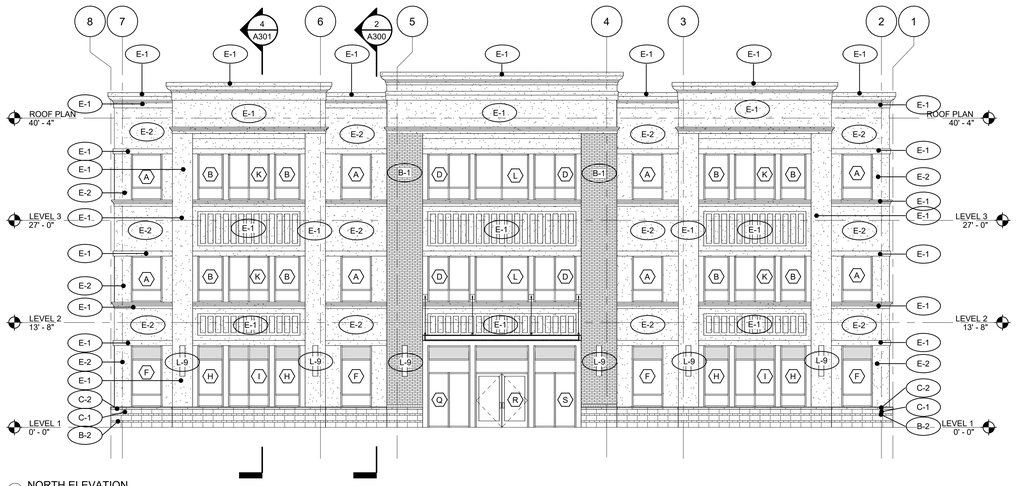

1 NORTH ELEVATION
1/8" = 1'-0"

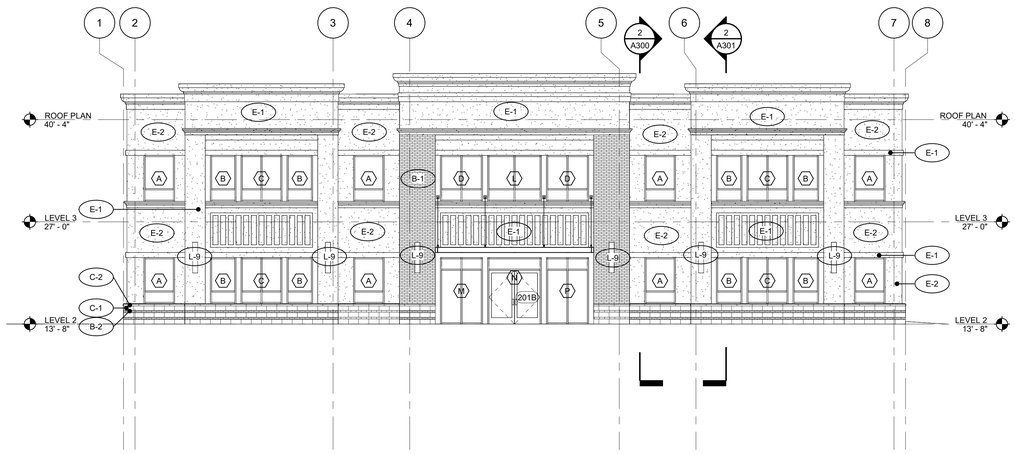

4 SOUTH ELEVATION
1/8" = 1'-0"

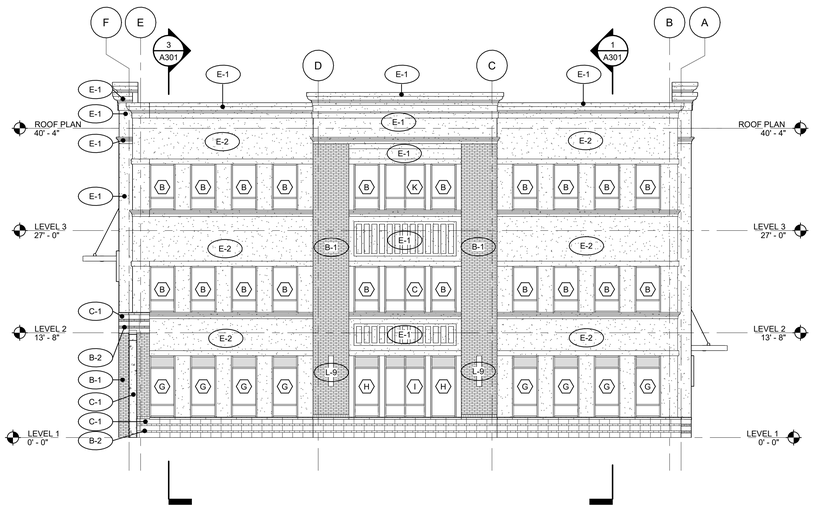

3 EAST ELEVATION
1/8" = 1'-0"

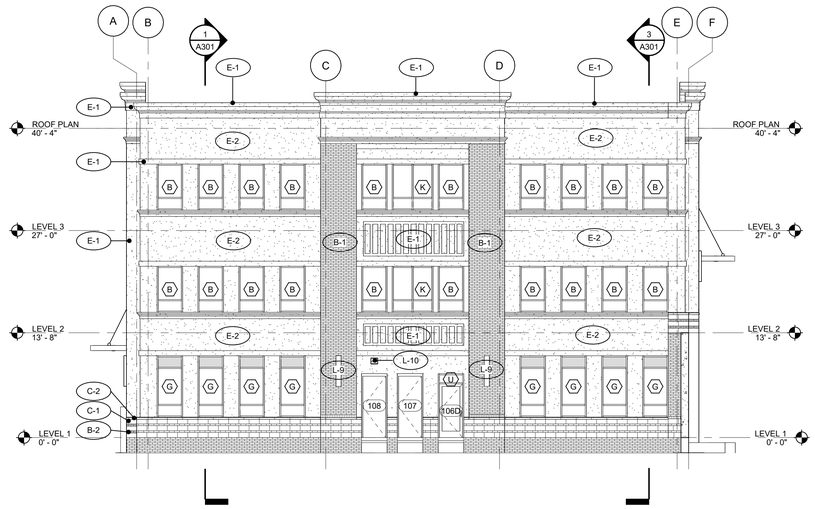

2 WEST ELEVATION
1/8" = 1'-0"

ANNE ARUNDEL COMMUNITY COLLEGE

2025 FALL CONSTRUCTION DOCUMENTATION ACH240-400

Project Schedule

#	Date	Revision

FINAL SUBMISSION

12/5/25

Client:
PROF. RUCK

Location:
125 Stoakley Rd
Prince Frederick, MD 20678

Project:
OFFICE BUILDING

EXTERIOR ELEVATIONS

Drawn by: MCGRAIL

Date: 12/5/25

A200

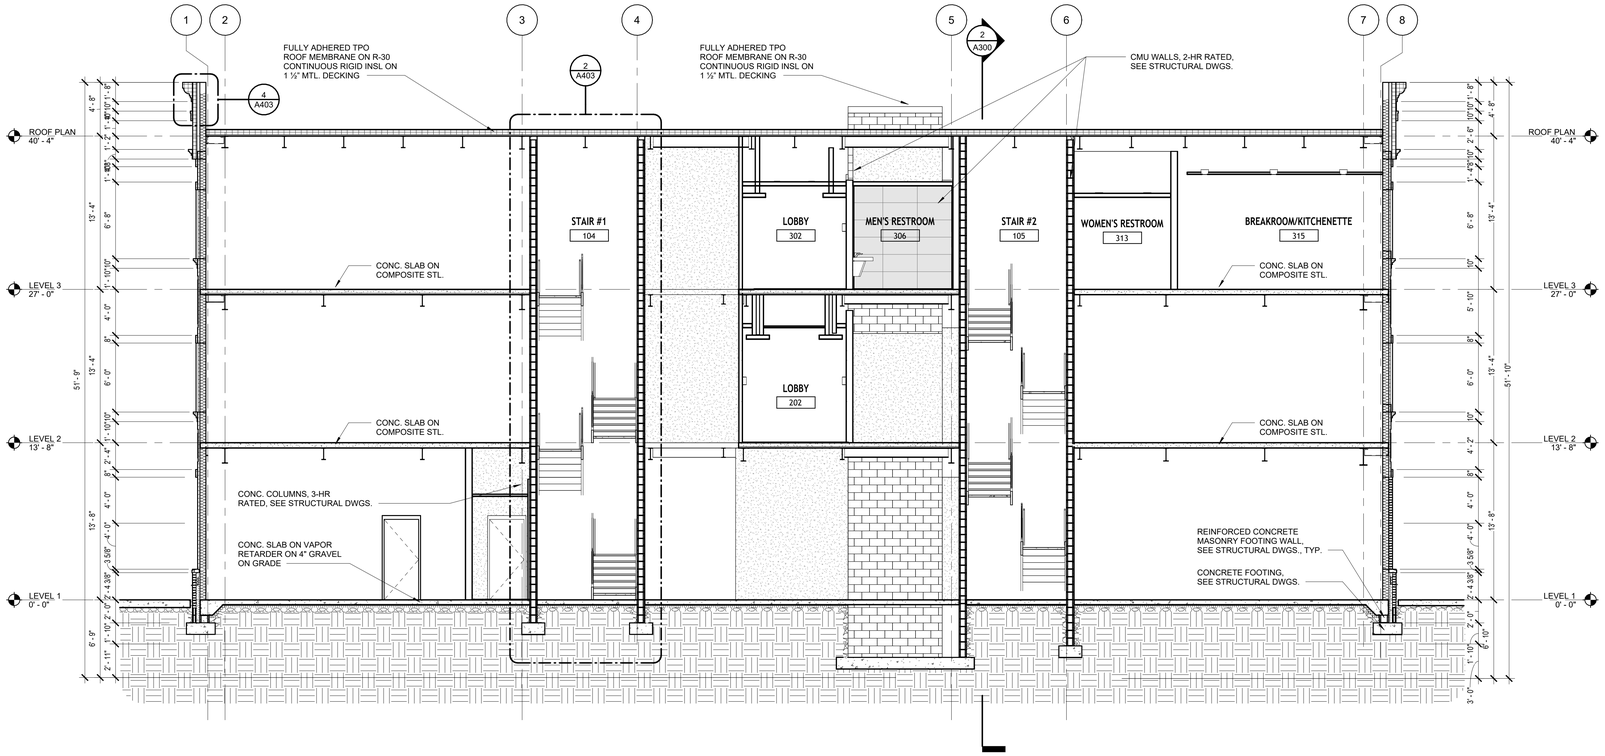

1 BUILDING SECTION 1
3/16" = 1'-0"

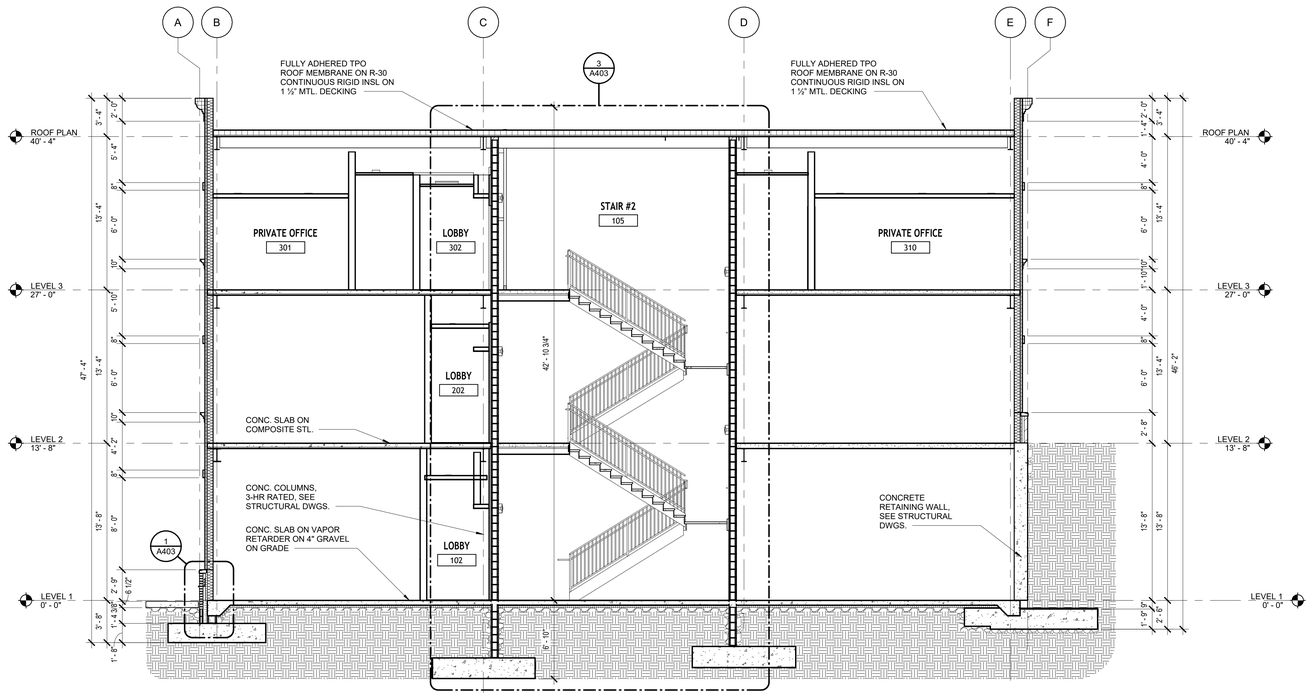

2 BUILDING SECTION 2
3/16" = 1'-0"

ANNE ARUNDEL COMMUNITY COLLEGE

2025 FALL CONSTRUCTION DOCUMENTATION ACH240-400

Project Schedule

#	Date	Revision

FINAL SUBMISSION

12/5/25

Client:
PROF. RUCK

Location:
125 Stoakley Rd
Prince Frederick, MD 20678

Project:
OFFICE BUILDING

BUILDING SECTIONS

Drawn by: MCGRAIL

Date: 12/5/25

A300

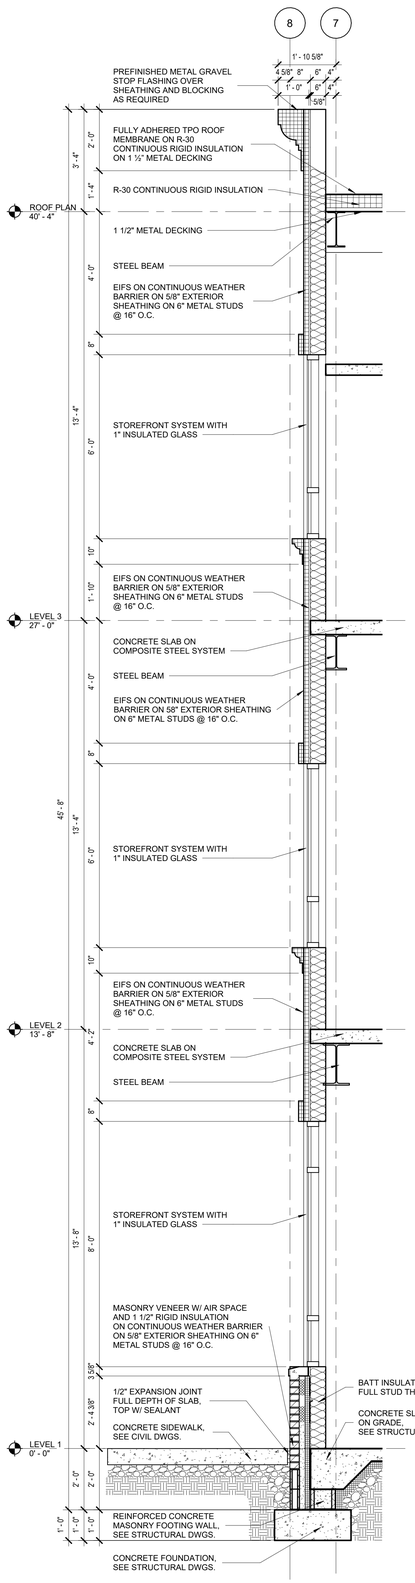

1 WALL SECTION 1
1/2" = 1'-0"

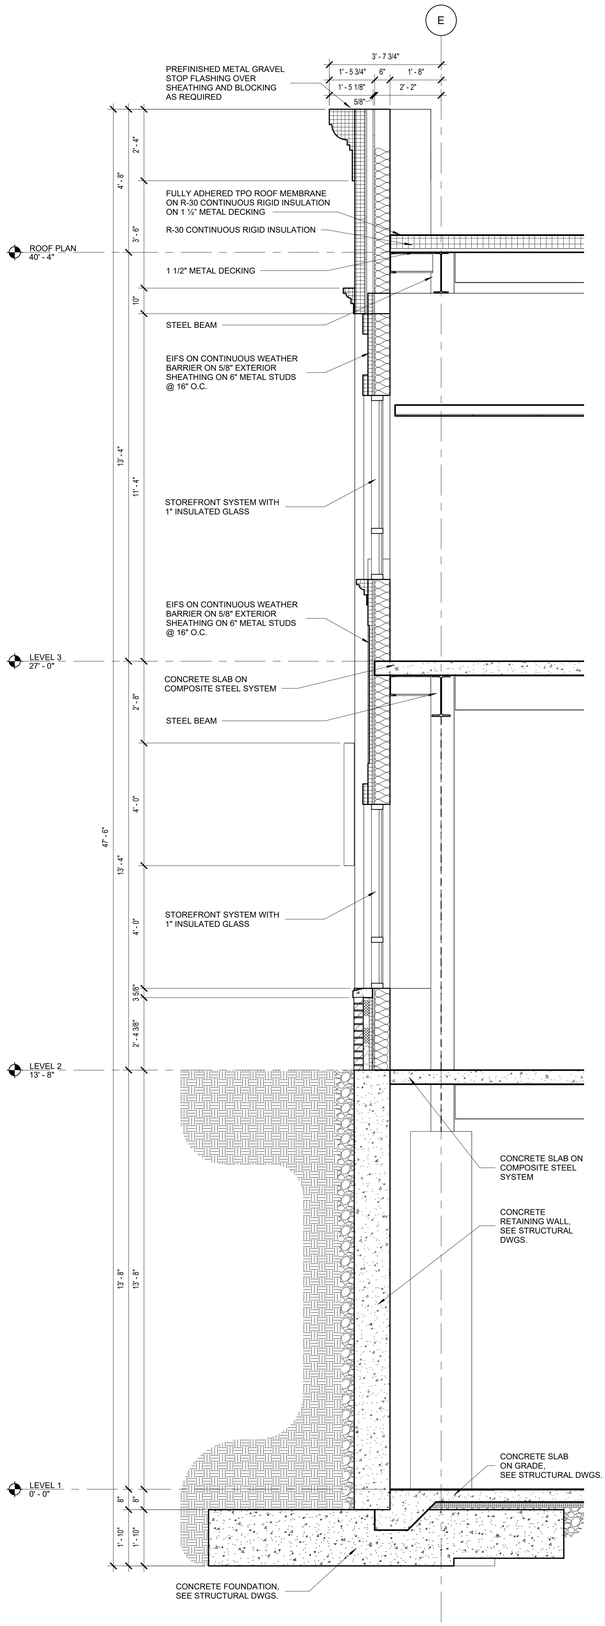

2 WALL SECTION 2
1/2" = 1'-0"

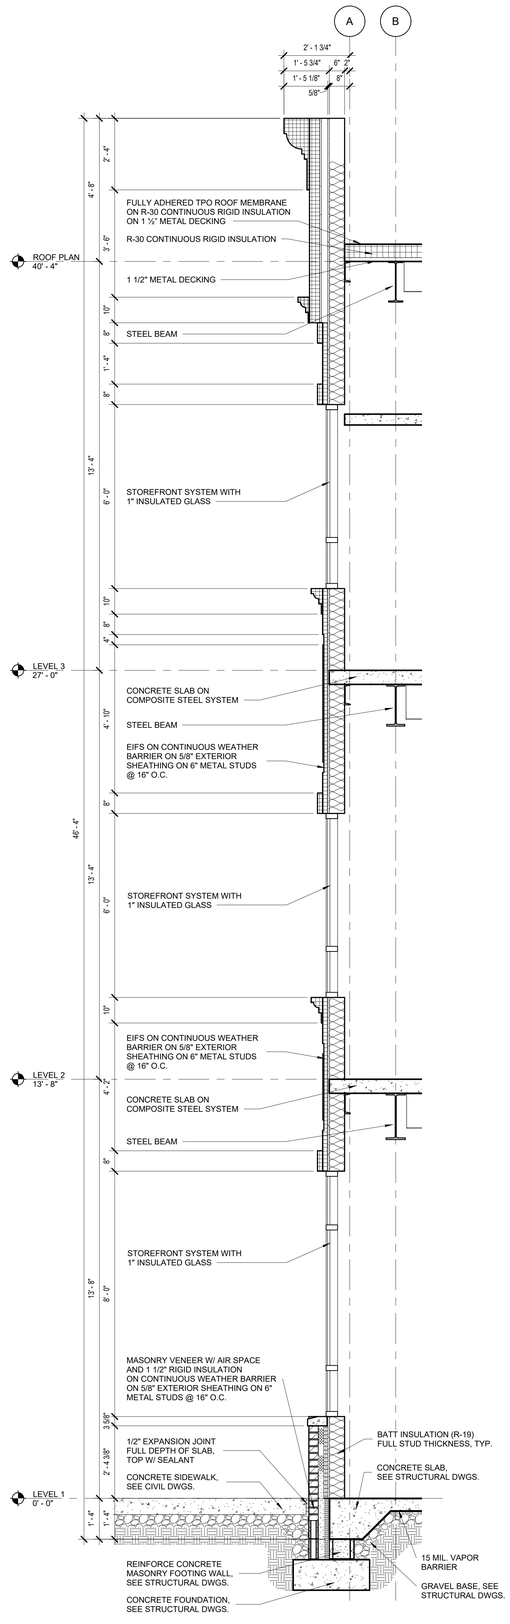

4 WALL SECTION 4
1/2" = 1'-0"

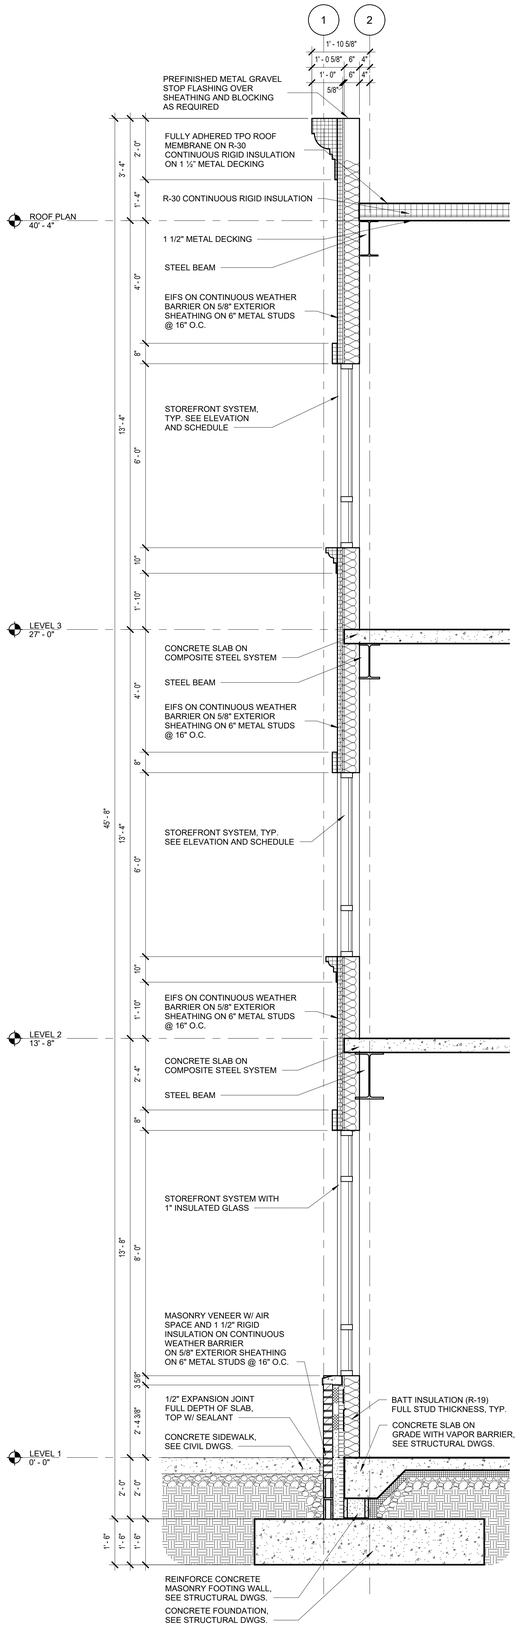

3 WALL SECTION 3
1/2" = 1'-0"

ANNE ARUNDEL COMMUNITY COLLEGE

2025 FALL CONSTRUCTION DOCUMENTATION ACH240-400

Project Schedule

#	Date	Revision

FINAL SUBMISSION

12/5/25

Client:
PROF. RUCK

Location:
125 Stoakley Rd
Prince Frederick, MD 20678

Project:
OFFICE BUILDING

WALL SECTIONS

Drawn by: MCGRAIL

Date: 12/5/25

A301

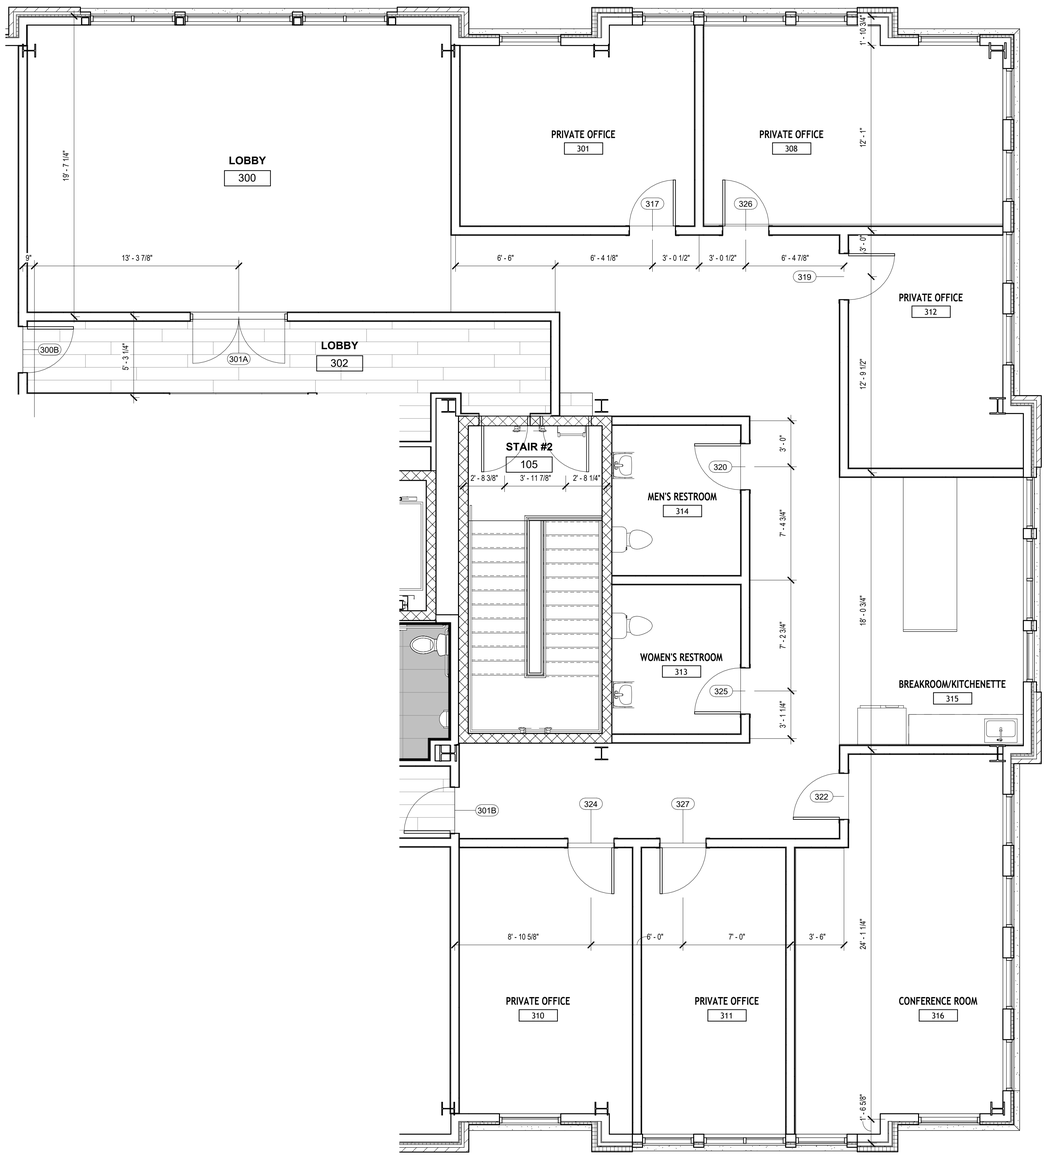

N

1 LEVEL 3 ENLARGED FLOOR PLAN
1/4" = 1'-0"

ANNE ARUNDEL COMMUNITY COLLEGE

2025 FALL CONSTRUCTION DOCUMENTATION ACH240-400

Project Schedule

#	Date	Revision

FINAL SUBMISSION

12/5/25

Client:
PROF. RUCK

Location:
125 Stoakley Rd
Prince Frederick, MD 20678

Project:
OFFICE BUILDING

ENLARGED PLAN

Drawn by: MCGRAIL

Date: 12/5/25

A400

1 LEVEL 3 - FURNITURE PLAN
1/4" = 1'-0"

ANNE ARUNDEL COMMUNITY COLLEGE

2025 FALL CONSTRUCTION DOCUMENTATION ACH240-400

Project Schedule

#	Date	Revision

FINAL SUBMISSION

12/5/25

Client:
PROF. RUCK

Location:
125 Stoakley Rd
Prince Frederick, MD 20678

Project:
OFFICE BUILDING

FURNITURE PLAN

Drawn by: MCGRAIL

Date: 12/5/25

A401

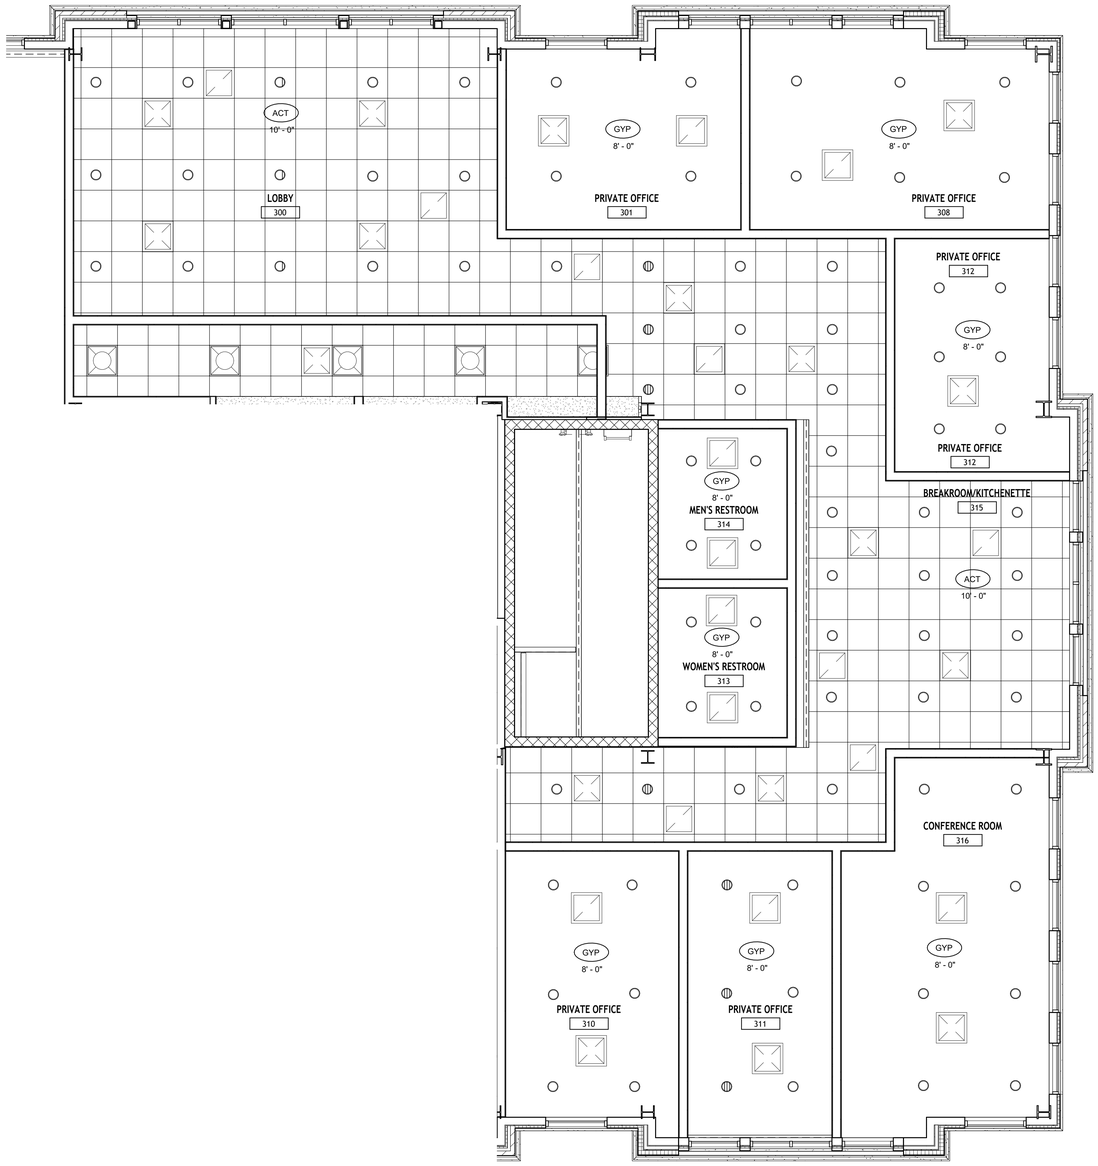

1 ENLARGED REFELCTED CEILING PLAN
1/4" = 1'-0"

ANNE ARUNDEL COMMUNITY COLLEGE

2025 FALL CONSTRUCTION DOCUMENTATION ACH240-400

Project Schedule

#	Date	Revision

FINAL SUBMISSION

12/5/25

Client:
PROF. RUCK

Location:
125 Stoakley Rd
Prince Frederick, MD 20678

Project:
OFFICE BUILDING

ENLARGED REFLECTED CEILING PLAN

Drawn by: MCGRAIL

Date: 12/5/25

A402

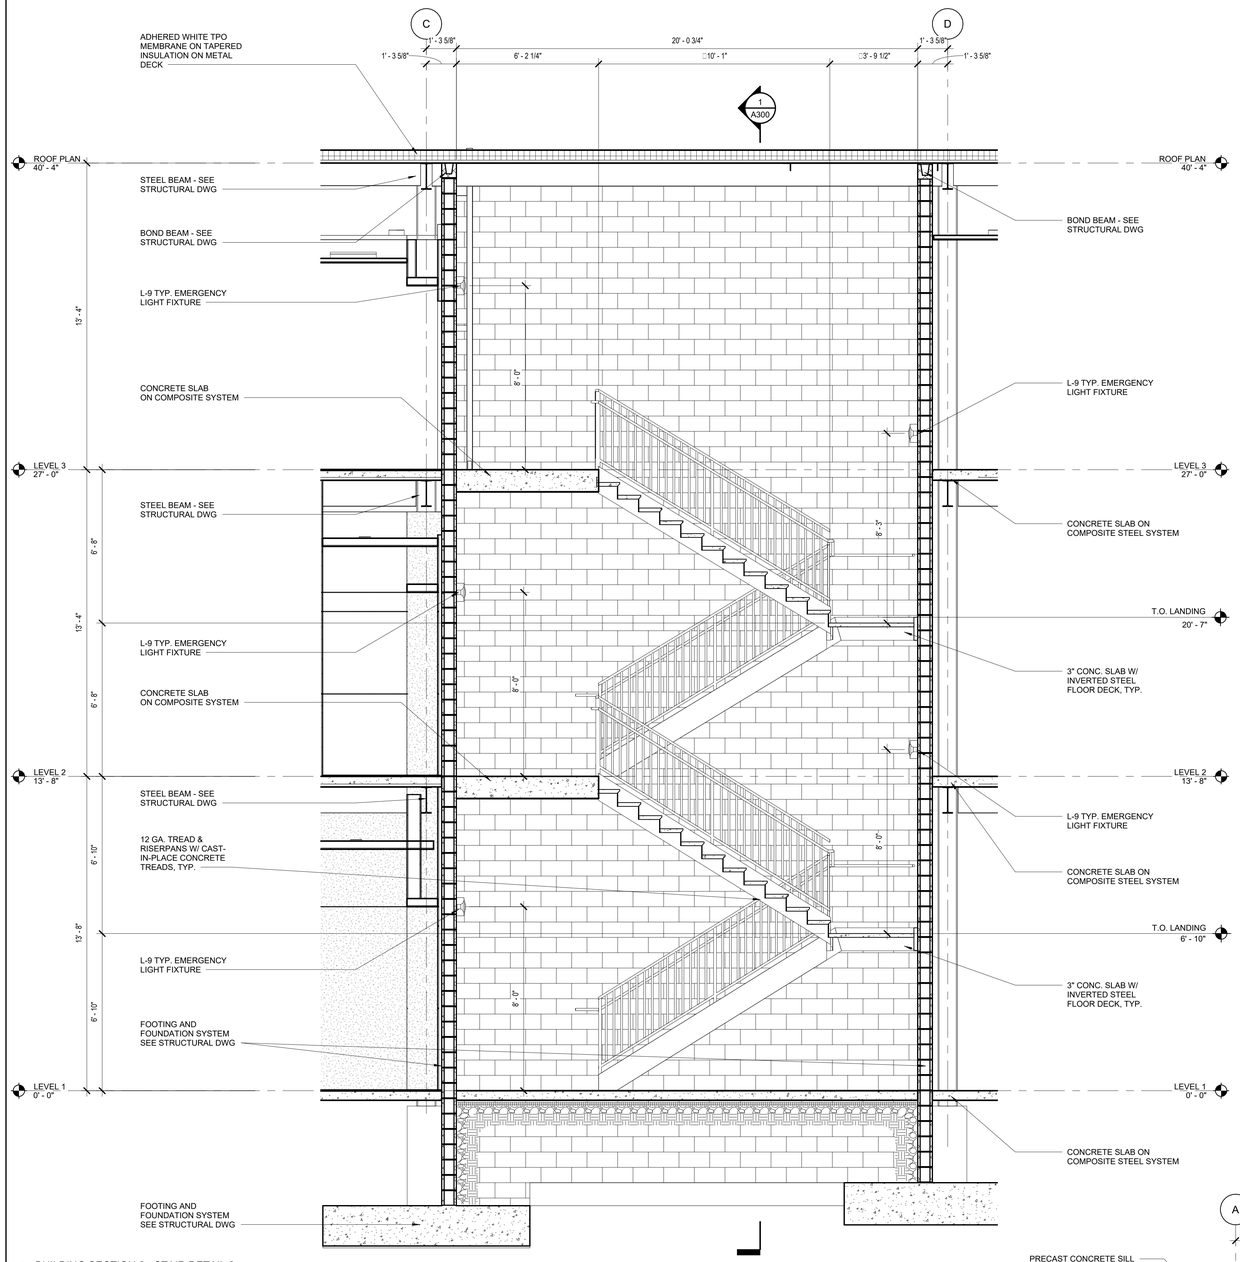

3 BUILDING SECTION 2 - STAIR DETAIL 2
3/8" = 1'-0"

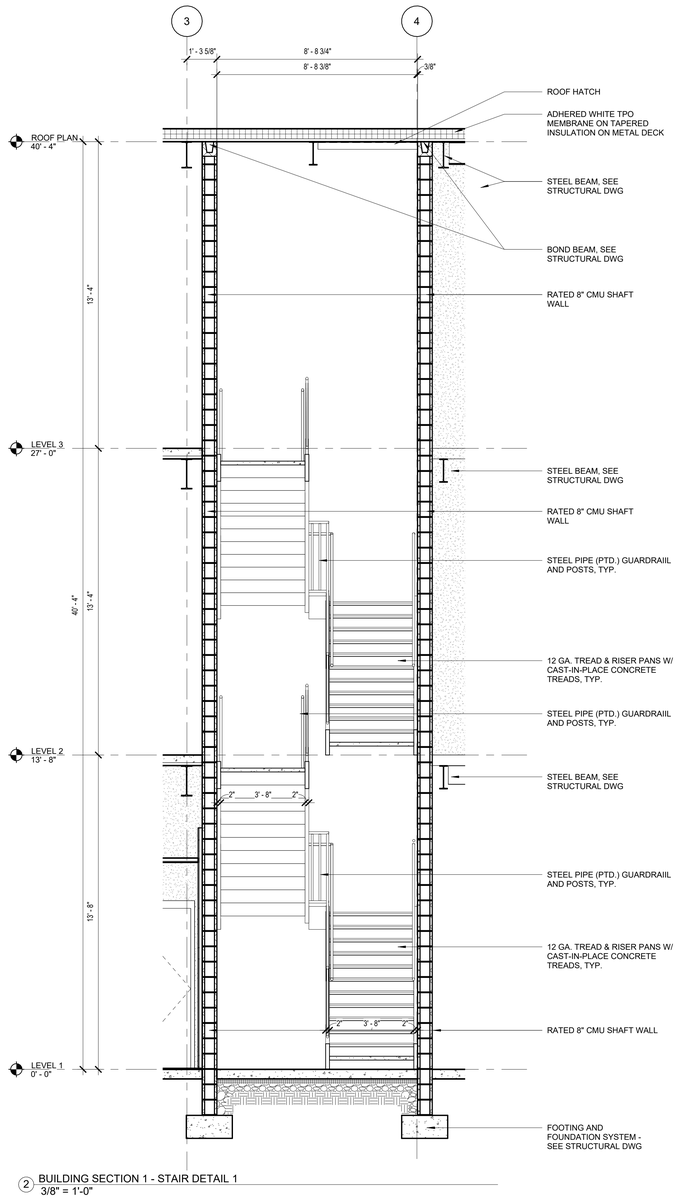

2 BUILDING SECTION 1 - STAIR DETAIL 1
3/8" = 1'-0"

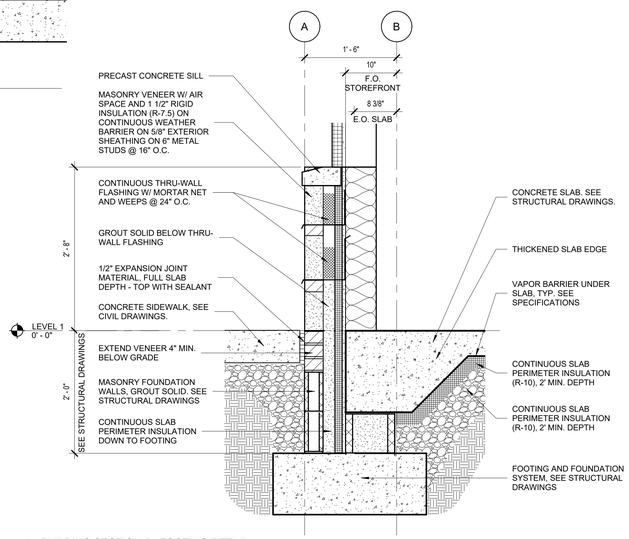

1 BUILDING SECTION 2 - FOOTING DETAIL
1" = 1'-0"

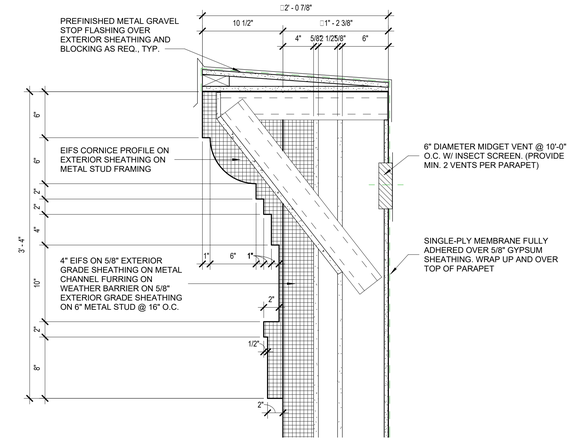

4 BUILDING SECTION 1 - PARAPET DETAIL
1 1/2" = 1'-0"

ANNE ARUNDEL COMMUNITY COLLEGE

2025 FALL CONSTRUCTION DOCUMENTATION ACH240-400

Project Schedule

#	Date	Revision

FINAL SUBMISSION

12/5/25

Client:
PROF. RUCK

Location:
125 Stoakley Rd
Prince Frederick, MD 20678

Project:
OFFICE BUILDING

ENLARGED DETAILS

Drawn by: MCGRAIL

Date: 12/5/25

A403

DOOR TYPES

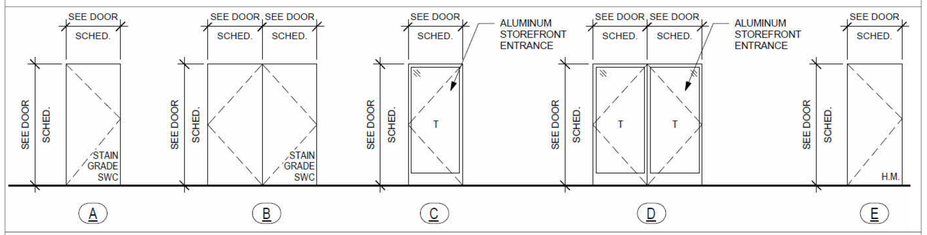

FRAME TYPES

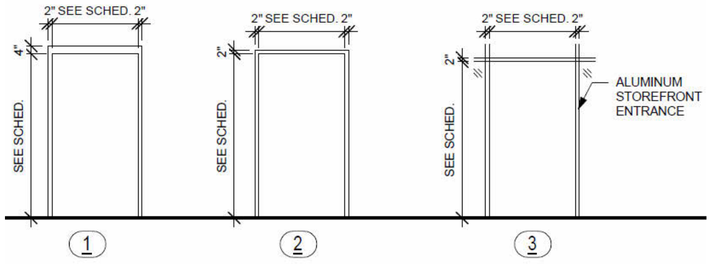

HEAD TYPES

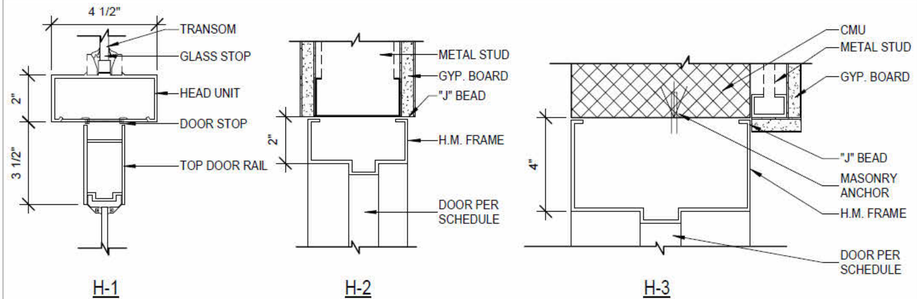

JAM TYPES

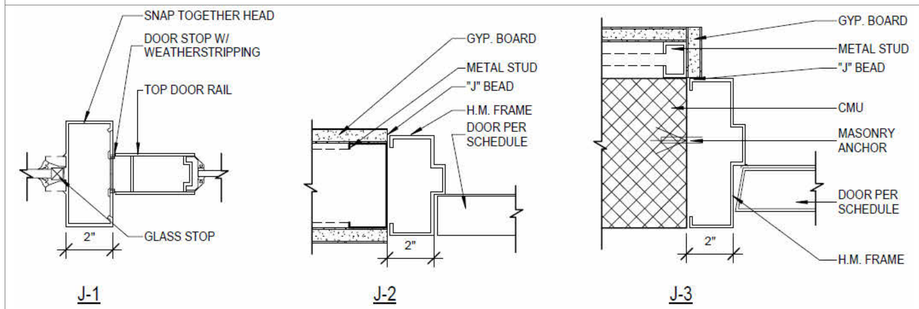

SILL TYPES

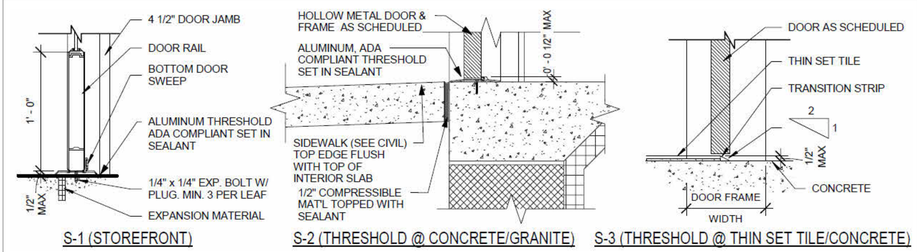

DOOR SCHEDULE

DOOR NUMBER	LOCATION	DOOR TYPE	DOOR MATERIAL	DOOR NOMINAL SIZE WIDTH	DOOR NOMINAL SIZE HEIGHT	DOOR NOMINAL SIZE THICKNESS	FRAME TYPE	FRAME MATERIAL	FRAME HEAD DETAIL	FRAME JAMB DETAIL	FRAME SILL DETAIL	HARDWARE HINGE	HARDWARE PIVOTS	HARDWARE PANIC HARDWARE	HARDWARE THUMB TURN	HARDWARE CLOSER	HARDWARE PUSH/PULL	HARDWARE WALL STOP	HARDWARE THRESHOLD	HARDWARE WEATHERSTRIP	HARDWARE SWEEPS	HARDWARE SILENCERS	REMARKS
101A	LOBBY	D	ALUMINUM / GLASS	6' - 0"	7' - 0"	1 3/4"	3	ALUMINUM	H-1	J-1	S-1	2 PAIR				Yes	Yes		Yes	Yes			
101B	VESTIBULE	D	ALUMINUM / GLASS	6' - 8"	7' - 0"	1 3/4"	3	ALUMINUM	H-1	J-1	S-1	2 PAIR				Yes	Yes		Yes	Yes			
101C	LOBBY	D	ALUMINUM / GLASS	6' - 0"	7' - 0"	1 3/4"	3	ALUMINUM	H-1	J-1	S-1	2 PAIR				Yes	Yes		Yes				
101D	LOBBY	D	ALUMINUM / GLASS	6' - 0"	7' - 0"	1 3/4"	3	ALUMINUM	H-1	J-1	S-1	2 PAIR				Yes	Yes		Yes				
102C				3' - 0"	7' - 0"																		
104A	STAIR #1	E	HOLLOW METAL	3' - 0"	7' - 0"	1 3/4"	1	H.M. PTD.	H-3	J-3	S-2	2 PAIR				Yes			Yes				Yes	
104B	STAIR #1	E	HOLLOW METAL	3' - 0"	7' - 0"	1 3/4"	1	H.M. PTD.	H-3	J-3	S-3	2 PAIR				Yes			Yes				Yes	
104C	STAIR #1	E	HOLLOW METAL	3' - 0"	7' - 0"	1 3/4"	1	H.M. PTD.	H-3	J-3	S-3	2 PAIR				Yes			Yes				Yes	
105A	STAIR #2	E	HOLLOW METAL	3' - 0"	7' - 0"	1 3/4"	1	H.M. PTD.	H-3	J-3	S-2	2 PAIR				Yes			Yes				Yes	
105B	STAIR #2	E	HOLLOW METAL	3' - 0"	7' - 0"	1 3/4"	1	H.M. PTD.	H-3	J-3	S-3	2 PAIR				Yes			Yes				Yes	
105C	STAIR #2	E	HOLLOW METAL	3' - 0"	7' - 0"	1 3/4"	1	H.M. PTD.	H-3	J-3	S-3	2 PAIR				Yes			Yes				Yes	
106A		A	SOLID CORE WOOD	3' - 0"	7' - 0"	1 3/4"	2	ALUMINUM	H-2	J-2	S-4	11/2 PAIR				Yes			Yes				Yes	
106B	FUTURE TENANT	A	SOLID CORE WOOD	3' - 0"	7' - 0"	1 3/4"	2	ALUMINUM	H-2	J-2	S-4	11/2 PAIR				Yes			Yes				Yes	
106B				3' - 0"	7' - 0"																		
106C	ELECT. RM	A	SOLID CORE WOOD	3' - 0"	7' - 0"	1 3/4"	2	H.M. PTD.	H-2	J-2	S-4	2 PAIR				Yes			Yes		Yes		Yes	
106D	CORRIDOR	C	ALUMINUM / GLASS	3' - 0"	7' - 0"	1 3/4"	3	ALUMINUM	H-1	J-1	S-1	2 PAIR				Yes	Yes		Yes	Yes			
107	SPRINKLER RM	E	HOLLOW METAL	3' - 0"	8' - 0"	1 3/4"	1	H.M. PTD.	H-3	J-2	S-2	2 PAIR				Yes			Yes	Yes			
108	ELECT. RM	E	HOLLOW METAL	3' - 0"	8' - 0"	1 3/4"	1	H.M. PTD.	H-3	J-2	S-2	2 PAIR				Yes			Yes	Yes			
201A	VESTIBULE	D	ALUMINUM / GLASS	6' - 0"	7' - 0"	1 3/4"	3	ALUMINUM	H-1	J-1	S-1	2 PAIR	No			Yes	Yes		Yes	Yes			
201B	VESTIBULE	D	ALUMINUM / GLASS	6' - 8"	7' - 0"	1 3/4"	3	ALUMINUM	H-1	J-1	S-1	2 PAIR				Yes	Yes		Yes	Yes			
202A	LOBBY	D	ALUMINUM / GLASS	6' - 0"	7' - 0"	1 3/4"	3	ALUMINUM	H-1	J-1	S-1					Yes	Yes		Yes				
202B	FUTURE TENANT	D	ALUMINUM / GLASS	6' - 0"	7' - 0"	1 3/4"	3	ALUMINUM	H-1	J-1	S-1	2 PAIR				Yes	Yes		Yes				
202C				3' - 0"	7' - 0"																		
202D				3' - 0"	7' - 0"																		
203	JANITOR	A	SOLID CORE WOOD	3' - 0"	7' - 0"	1 3/4"	2	H.M. PTD.	H-2	J-2	S-3	2 PAIR				No			Yes		Yes		Yes	
300A	FUTURE TENANT	D	ALUMINUM / GLASS	6' - 0"	7' - 0"	1 3/4"	2	ALUMINUM	H-1	J-1	S-1	2 PAIR	Yes			Yes	Yes		Yes				
300B	FUTURE TENANT	A	SOLID CORE WOOD	3' - 0"	7' - 0"	1 3/4"	2	ALUMINUM	H-2	J-2	S-3	11/2 PAIR				Yes			Yes				Yes	
301A	FUTURE TENANT	D	ALUMINUM / GLASS	6' - 0"	7' - 0"	1 3/4"	2	ALUMINUM	H-1	J-1	S-1	2 PAIR	Yes			Yes	Yes		Yes				
301A				3' - 0"	7' - 0"																		
301B	FUTURE TENANT	A	SOLID CORE WOOD	3' - 0"	7' - 0"	1 3/4"	2	ALUMINUM	H-2	J-2	S-3	11/2 PAIR				Yes			Yes				Yes	
301B				3' - 0"	7' - 0"																		
303A	WOMEN'S RESTROOM	A	SOLID CORE WOOD	3' - 0"	7' - 0"	1 3/4"	2	H.M. PTD.	H-2	J-2	S-5	2 PAIR				Yes			Yes				Yes	
305A	CLOSET	B	SOLID CORE WOOD	6' - 0"	7' - 0"	1 3/4"	2	H.M. PTD.	H-2	J-2	S-3	11/2 PAIR				No			Yes		Yes			
306A	MEN'S RESTROOM	A	SOLID CORE WOOD	3' - 0"	7' - 0"	1 3/4"	2	H.M. PTD.	H-2	J-2	S-5	2 PAIR				Yes			Yes				Yes	
317	PRIVATE OFFICE	A	ALUMINUM	3' - 0"	7' - 0"	1 3/4"	2	ALUMINUM	H-2	J-2	S-1												
319	PRIVATE OFFICE	A	ALUMINUM	3' - 0"	7' - 0"	1 3/4"	2	ALUMINUM	H-2	J-2	S-1												
320	MEN'S RESTROOM	A	ALUMINUM	3' - 0"	7' - 0"	1 3/4"	2	ALUMINUM	H-2	J-2	S-1												
322	CONFERENCE ROOM	A	ALUMINUM	3' - 0"	7' - 0"	1 3/4"	2	ALUMINUM	H-2	J-2	S-1												
324	PRIVATE OFFICE	A	ALUMINUM	3' - 0"	7' - 0"	1 3/4"	2	ALUMINUM	H-2	J-2	S-1												
325	WOMEN'S RESTROOM	A	ALUMINUM	3' - 0"	7' - 0"	1 3/4"	2	ALUMINUM	H-2	J-2	S-1												
326	PRIVATE OFFICE	A	ALUMINUM	3' - 0"	7' - 0"	1 3/4"	2	ALUMINUM	H-2	J-2	S-1												
327	PRIVATE OFFICE	A	ALUMINUM	3' - 0"	7' - 0"	1 3/4"	2	ALUMINUM	H-2	J-2	S-1												
N/A	WOMEN'S RESTROOM			2' - 0"	5' - 10"																		
N/A	WOMEN'S RESTROOM			3' - 0"	5' - 10"																		

ANNE ARUNDEL COMMUNITY COLLEGE

2025 FALL CONSTRUCTION DOCUMENTATION ACH240-400

Project Schedule

#	Date	Revision

FINAL SUBMISSION

12/5/25

Client: PROF. RUCK

Location: 125 Stoakley Rd
Prince Frederick, MD 20678

Project: OFFICE BUILDING

DOOR SCHEDULE

Drawn by: Author

Date: 12/5/25

A600

INTERIOR FINISH SCHEDULE

SYMBOL	DESCRIPTION	REMARKS
ACT	ACCOUSTIC CEILING TILE	
B-1	WALL BASE - RUBBER	
	MANU: BASEWORKS COLOR: BLACK (COLOR CODE #100)	
CPT	CARPET TILE	
	MANU: DURAFLOR COLOR: 5916 ICE FORMATION POLAR GREY	
P-1	INTERIOR PAINT	
	MANU: SHERWYN WILLIAMS COLOR: 5916 ICE FORMATION POLAR GREY FINISH: FLAT	
P-2	INTERIOR PAINT	
	MANU: SHERWYN WILLIAMS COLOR: SW 7657 TINSMITH FINISH: SATIN	
CT-1	CERAMIC TILE	
	MANU: DALTILE COLOR: MATTE WARM WHITE / WARM GREY SIZE: 12" X 24"	

FINISH SCHEDULE

NUMBER	NAME	BASE FINISH	FLOOR FINISH	WALL FINISH	4 - North Wall Finish	5 - East Wall Finish	6 - South Wall Finish	7 - West Wall Finish	8 - Ceiling Finish	9 - Ceiling Height
300	LOBBY		CT-1	P-2	P-2	P-2	P-2	P-2	ACT	12'-0"
301	PRIVATE OFFICE	B-1	CPT-1	P-1	P-1	P-1	P-1	P-1	GYP	12'-0"
308	PRIVATE OFFICE	B-1	CPT-1	P-1	P-1	P-1	P-1	P-1	GYP	12'-0"
310	PRIVATE OFFICE	B-1	CPT-1	P-1	P-1	P-1	P-1	P-1	GYP	12'-0"
311	PRIVATE OFFICE	B-1	CPT-1	P-1	P-1	P-1	P-1	P-1	GYP	12'-0"
312	PRIVATE OFFICE	B-1	CPT-1	P-1	P-1	P-1	P-1	P-1	GYP	12'-0"
313	WOMEN'S RESTROOM	B-1	CT-1	P-1	P-1	P-1	P-1	P-1	GYP	12'-0"
314	MEN'S RESTROOM	B-1	CT-1	P-1	P-1	P-1	P-1	P-1	GYP	12'-0"
315	BREAKROOM/ KITCHENETTE	B-1	CT-1	P-2	P-2	P-2	P-2	P-2	ACT	12'-0"
316	CONFERENCE ROOM	B-1	CPT-1	P-1	P-1	P-1	P-1	P-1	ACT	12'-0"

ANNE ARUNDEL COMMUNITY COLLEGE

2025 FALL CONSTRUCTION DOCUMENTATION ACH240-400

Project Schedule

#	Date	Revision

FINAL SUBMISSION

12/5/25

Client:
PROF. RUCK

Location:
125 Stoakley Rd
Prince Frederick, MD 20678

Project:
OFFICE BUILDING

FINISH SCHEDULE

Drawn by: MCGRAIL

Date: 12/5/25

A601